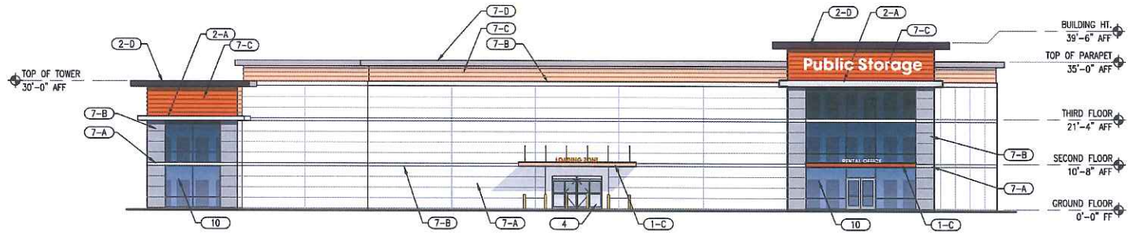


4 BLDG "S"
WEST ELEVATION
SCALE: 1/16" = 1'-0"

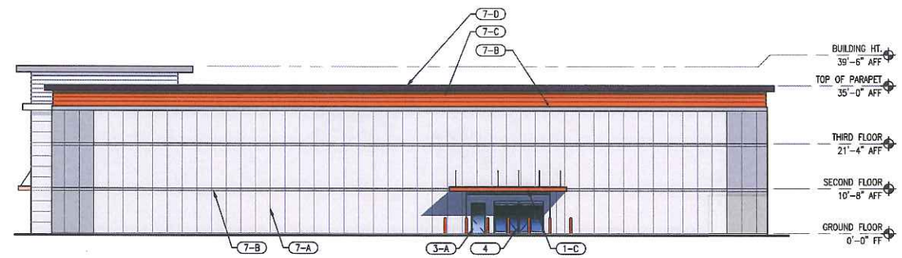


3 BLDG "S"
SOUTH ELEVATION
SCALE: 1/16" = 1'-0"

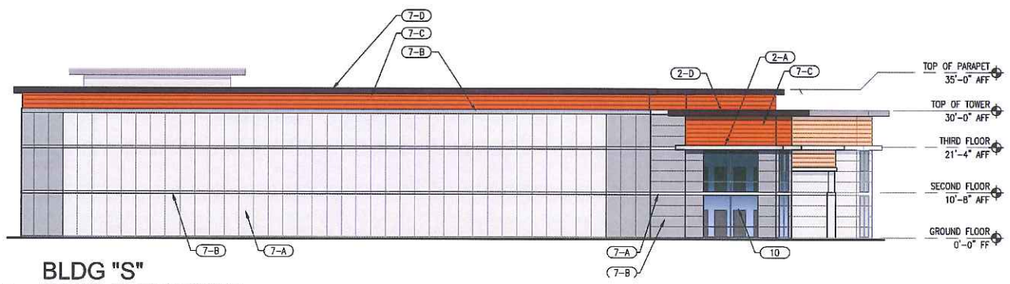


2 BLDG "S"
EAST ELEVATION
SCALE: 1/16" = 1'-0"

## KEY NOTES

1. CANOPY
2. METAL TRIM CAP
3. HOLLOW METAL DOOR
4. METAL/GLASS SLIDING ENTRANCE DOOR
5. METAL ROLL UP DOOR
6. CONCRETE/CMU WALL
7. INSULATED METAL PANEL
8. PS SIGNAGE
9. ROOF BEYOND – TPO
10. STOREFRONT – CLEAR ANODIZED
11. STOREFRONT – SPANDREL GLASS

## COLOR

A BRIGHT SILVER
B WEATHERED ZINC
C PUBLIC STORAGE ORANGE
D PUBLIC STORAGE PLUM

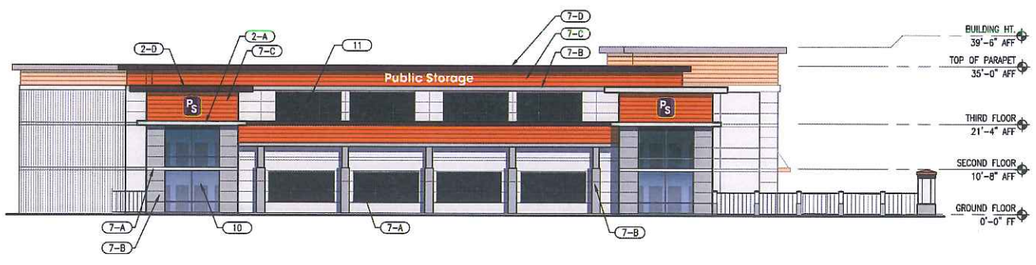


1 BLDG "S"
NORTH ELEVATION - LOOKING PERPENDICULAR TO NORTH TOWERS
SCALE: 1/16" = 1'-0"

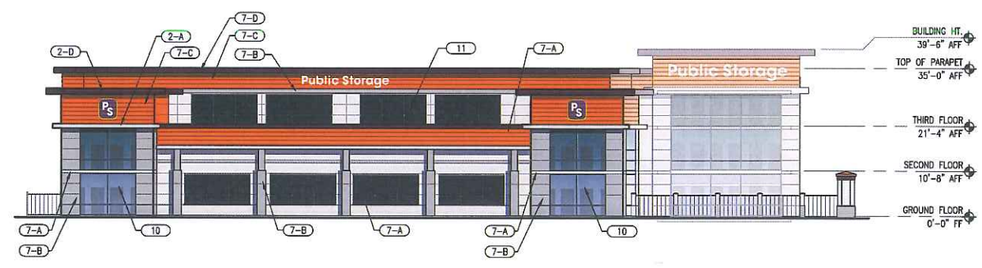


1A BLDG "S"
NORTH ELEVATION - LOOKING PERPENDICULAR TO MAIN BUILDING
SCALE: 1/16" = 1'-0"

Public Storage

**1600 & 1601 Watson Court & 1080 Pecten Court**, Milpitas, CA

BUILDING 'S' ELEVATIONS
10.31.2014

0 4' 8' 16' 32'

(PROJECT)

LARS ANDERSEN & ASSOCIATES, INC.

eet Number: 8A

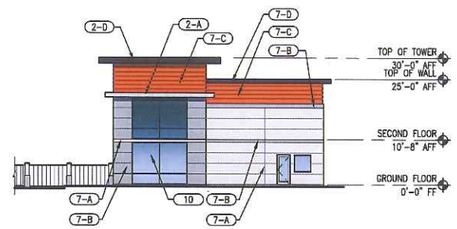


## 4 MANAGER'S OFFICE WEST ELEVATION

SCALE: 1/16" = 1'-0"

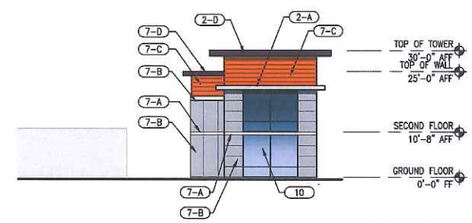


## 3 MANAGER'S OFFICE SOUTH ELEVATION

SCALE: 1/16" = 1'-0"

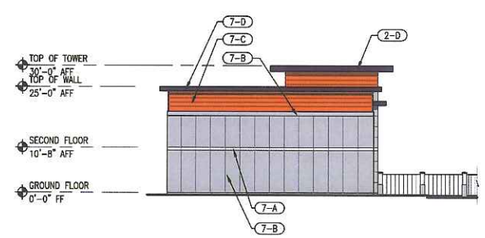


## 2 MANAGER'S OFFICE EAST ELEVATION

SCALE: 1/16" = 1'-0"

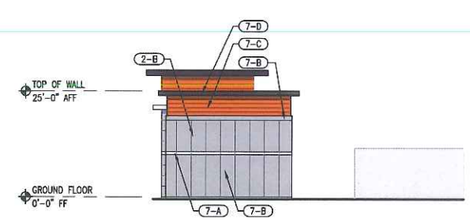


## 1 MANAGER'S OFFICE NORTH ELEVATION

SCALE: 1/16" = 1'-0"

## KEY NOTES

1. CANOPY
2. METAL TRIM CAP
3. HOLLOW METAL DOOR
4. METAL/GLASS SLIDING ENTRANCE DOOR
5. METAL ROLL UP DOOR
6. CONCRETE/CMU WALL
7. INSULATED METAL PANEL
8. PS SIGNAGE
9. ROOF BEYOND – TPO
10. STOREFRONT – CLEAR ANODIZED
11. STOREFRONT – SPANDREL GLASS

## COLOR

A BRIGHT SILVER

B WEATHERED ZINC

C PUBLIC STORAGE ORANGE

Public Storage

**1600 & 1601 Watson Court & 1080 Pecten Court**, Milpitas, CA

MANAGER'S OFFICE ELEVATIONS

08.19.2014

0 4' 8' 16' 32'

(PROJECT)

LARS ANDERSEN & ASSOCIATES, INC.

eet Number: 8B

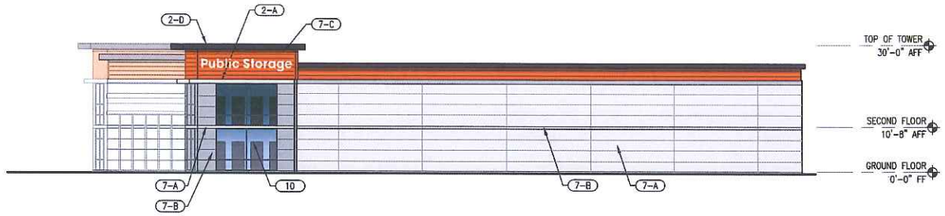


4 BUILDING I
WEST ELEVATION
SCALE: 1/16" = 1'-0"

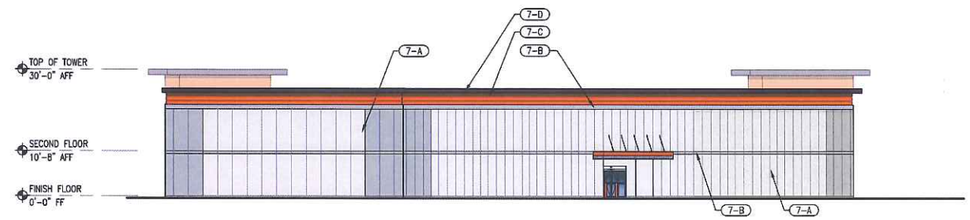


3 BUILDING I
SOUTH ELEVATION
SCALE: 1/16" = 1'-0"

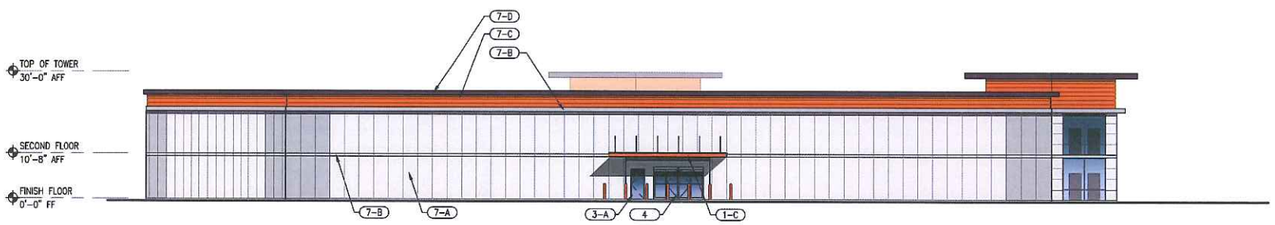


2 BUILDING I
EAST ELEVATION
SCALE: 1/16" = 1'-0"

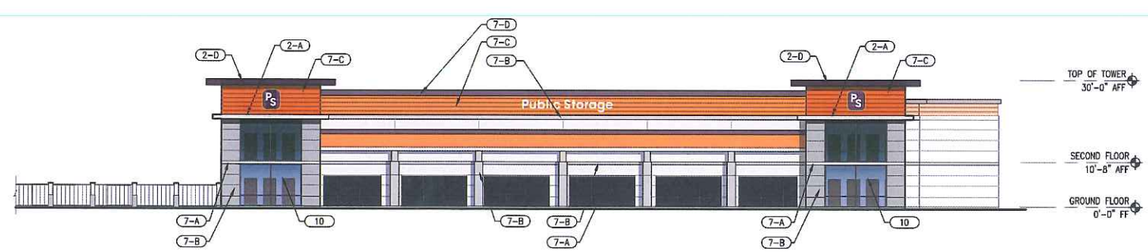


1 BUILDING I
NORTH ELEVATION
SCALE: 1/16" = 1'-0"

## KEY NOTES

1. CANOPY
2. METAL TRIM CAP
3. HOLLOW METAL DOOR
4. METAL/GLASS SLIDING ENTRANCE DOOR
5. METAL ROLL UP DOOR
6. CONCRETE/CMU WALL
7. INSULATED METAL PANEL
8. PS SIGNAGE
9. ROOF BEYOND – TPO
10. STOREFRONT – CLEAR ANODIZED
11. STOREFRONT – SPANDREL GLASS

## COLOR

A BRIGHT SILVER
B WEATHERED ZINC
C PUBLIC STORAGE ORANGE

Public Storage

**1600 & 1601 Watson Court & 1080 Pecten Court**, Milpitas, CA

BUILDING I ELEVATIONS
10.31.2014

0 4' 8' 16' 32'

(PROJECT) NORTH

LARS ANDERSEN & ASSOCIATES, INC.
CIVIL ENGINEERS - LAND SURVEYORS - PLANNERS
4444 WEST JACQUELYN AVENUE, FRESNO CALIFORNIA 93722

Sheet Number: 8C

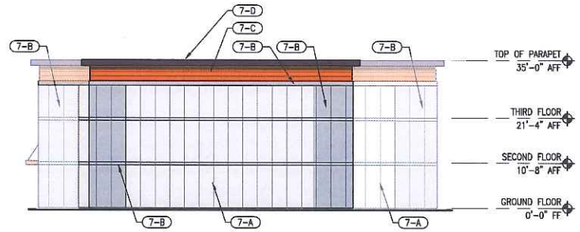


## 4 BLDG "N-N" SOUTH ELEVATION

SCALE: 1/16" = 1'-0"

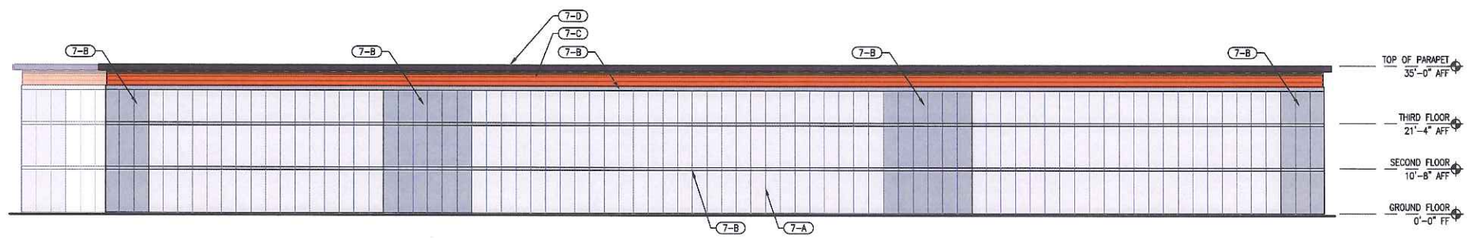


## 3 BLDG "N-N" EAST ELEVATION

SCALE: 1/16" = 1'-0"

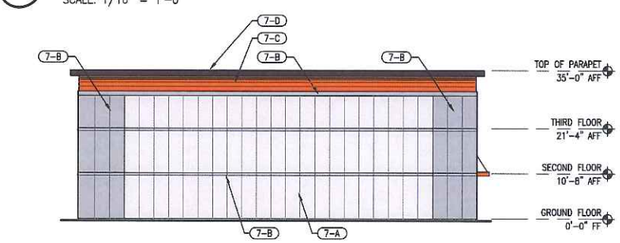


## 2 BLDG "N-N" NORTH ELEVATION

SCALE: 1/16" = 1'-0"

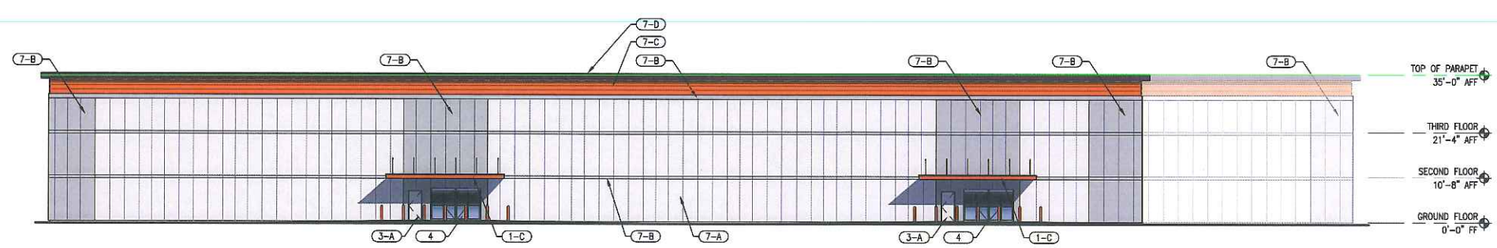


## 1 BLDG "N-N" WEST ELEVATION

SCALE: 1/16" = 1'-0"

### KEY NOTES

1. CANOPY
2. METAL TRIM CAP
3. HOLLOW METAL DOOR
4. METAL/GLASS SLIDING ENTRANCE DOOR
5. METAL ROLL UP DOOR
6. CONCRETE/CMU WALL
7. INSULATED METAL PANEL
8. PS SIGNAGE
9. ROOF BEYOND – TPO
10. STOREFRONT – CLEAR ANODIZED
11. STOREFRONT – SPANDREL GLASS

### COLOR

A BRIGHT SILVER
B WEATHERED ZINC
C PUBLIC STORAGE ORANGE

Public Storage

**1600 & 1601 Watson Court & 1080 Pecten Court**, Milpitas, CA

BUILDING 'N-N' ELEVATIONS
08.14.2014

0 4' 8' 16' 32'

(PROJECT)

LARS ANDERSEN & ASSOCIATES, INC.
CIVIL ENGINEERS • LAND SURVEYORS • PLANNERS

Sheet Number: 8D