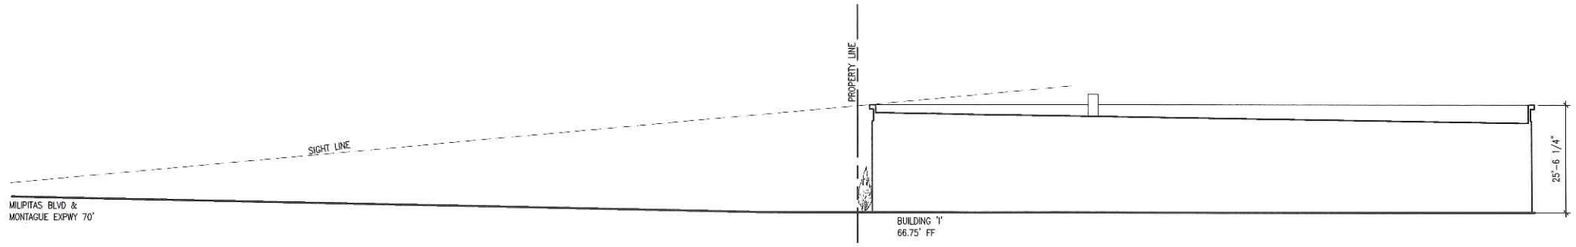

1 SIGHT LINE SECTION - BUILDING I

SCALE: 1/16" = 1'-0"

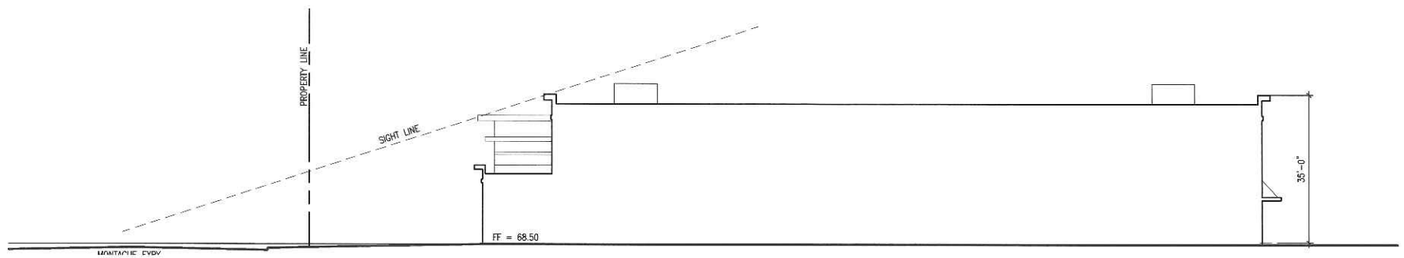

2 SIGHT LINE SECTION - BUILDING S

SCALE: 1/16" = 1'-0"

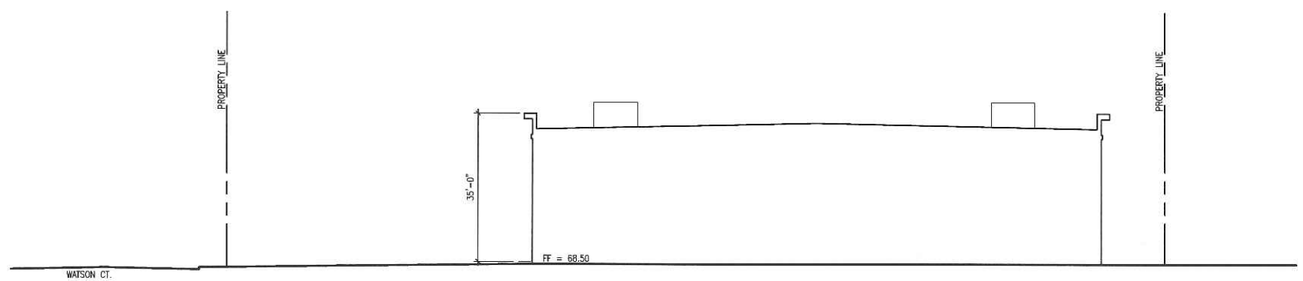

3 SIGHT LINE SECTION

SCALE: 1/16" = 1'-0"

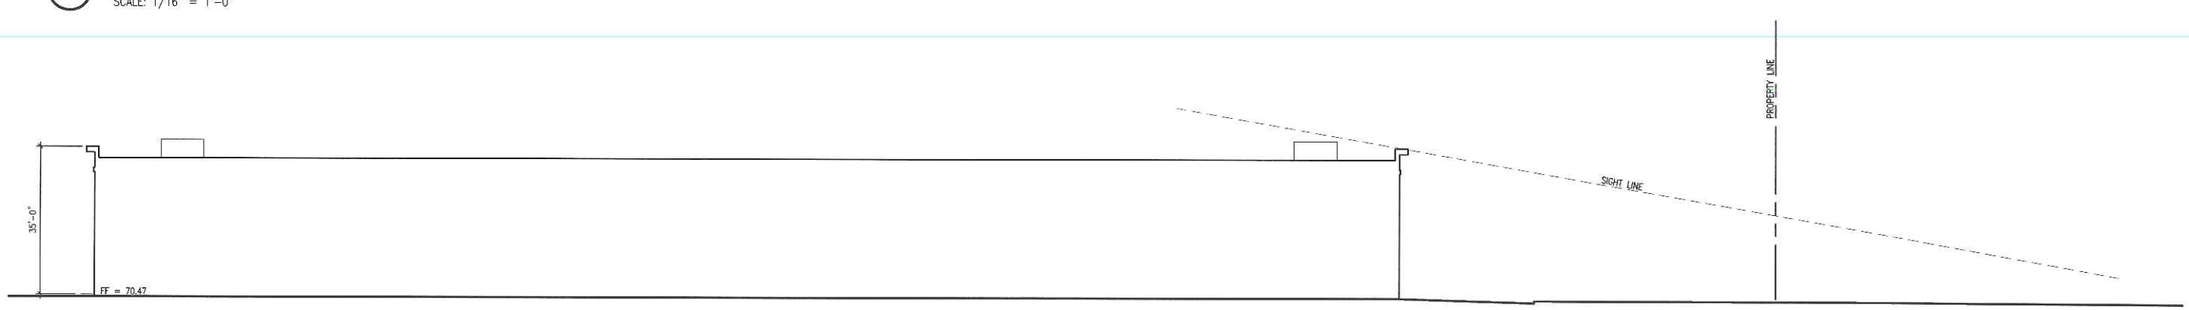

4 SIGHT LINE SECTION - BUILDING N-N

SCALE: 1/16" = 1'-0"

Public Storage

1600 & 1601 Watson Court & 1080 Pecten Court, Milpitas, CA

LINE OF SIGHT DRAWINGS

10.31.2014

0 4' 8' 16' 32'

(PROJECT)

LARS ANDERSEN & ASSOCIATES, INC.

CIVIL ENGINEERS · LAND DEVELOPERS · PLANNERS

eet Number: 12C