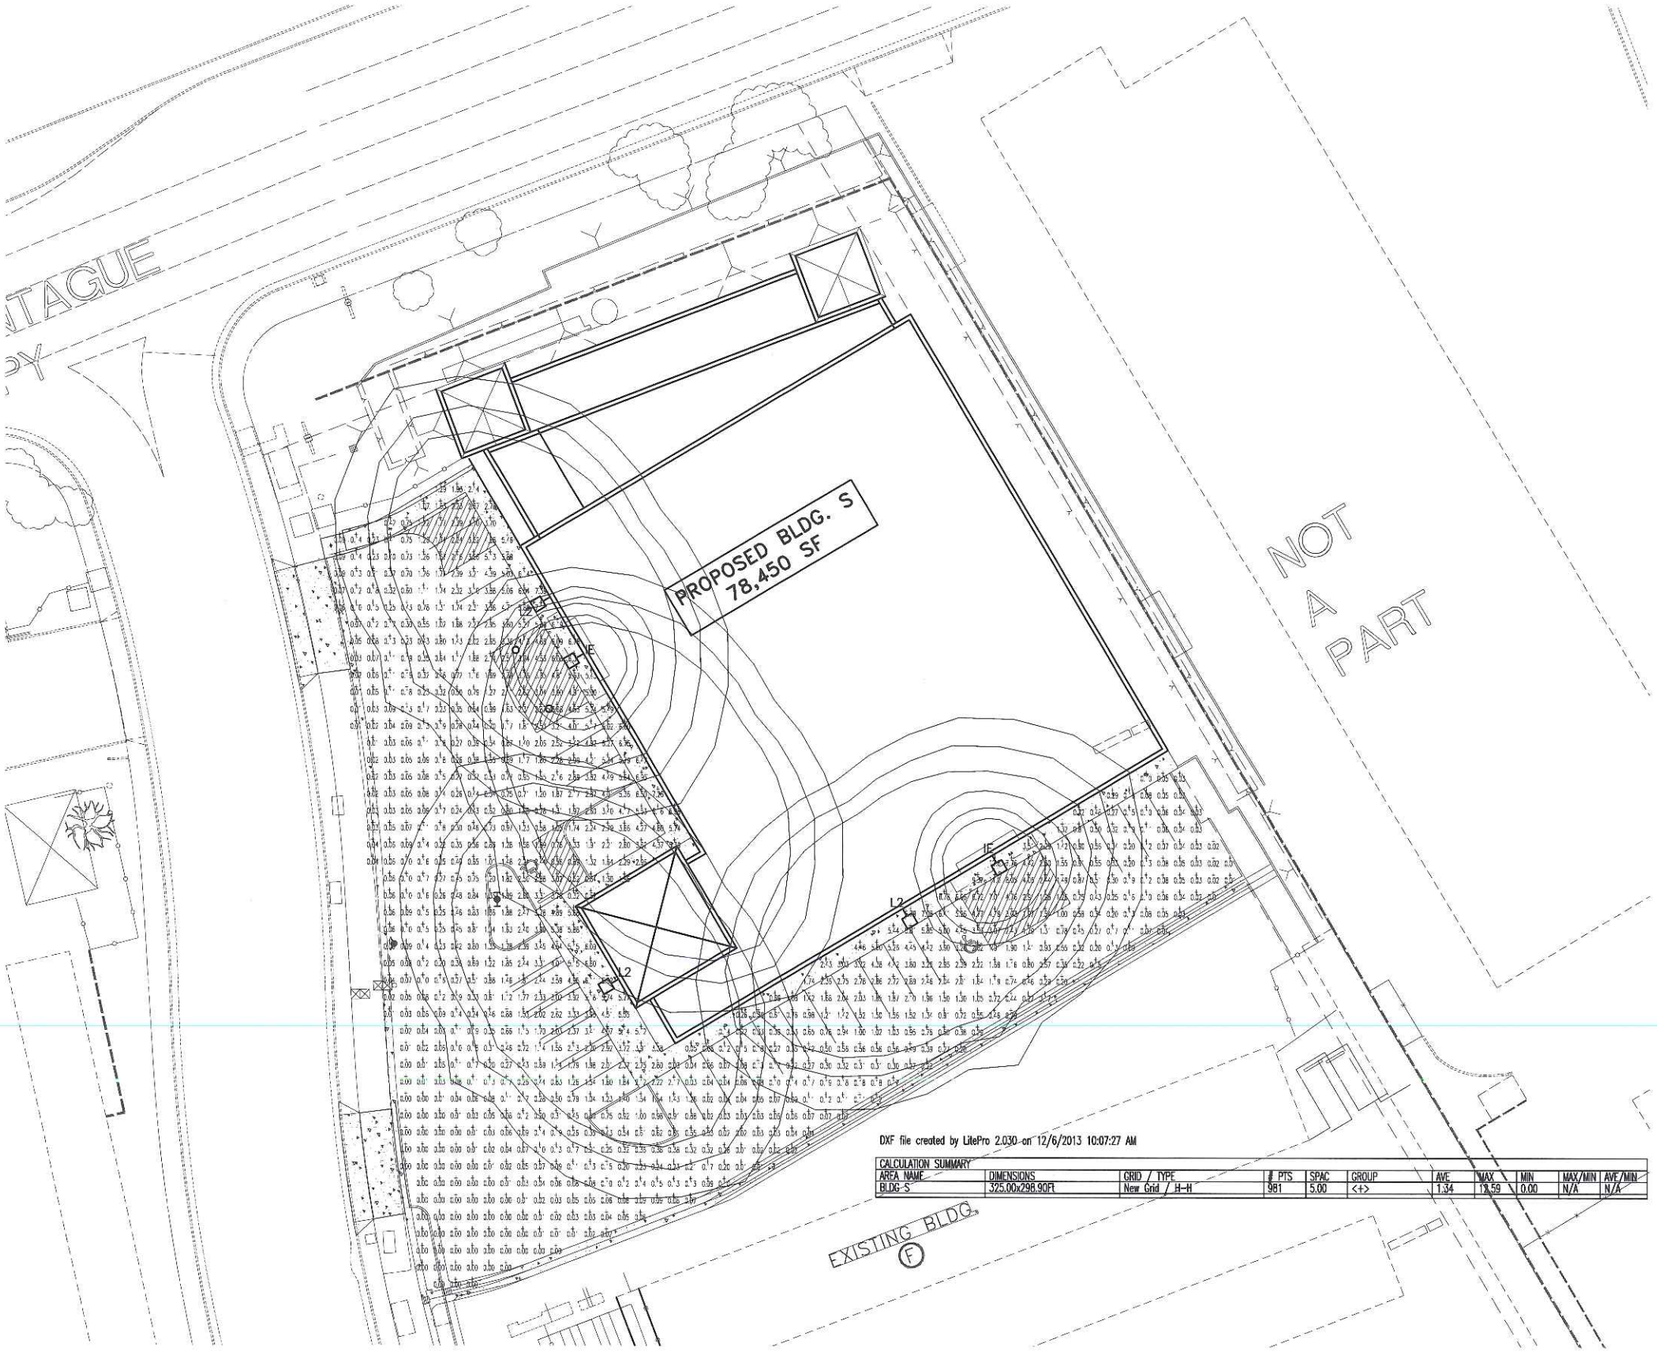

CALCULATION SUMMARY										
AREA NAME	DIMENSIONS	GRID / TYPE	# PTS	SPAC	GROUP	AVE	MAX	MIN	MAX/MIN	AVE/MIN
BLDG-S	325.00x298.90ft	New Grid / H-H	981	5.00	<+>	1.34	19.59	0.00	N/A	N/A

LIGHTING FIXTURE SCHEDULE

SYMBOL	DESCRIPTION	LAMPS	VOLTS / WATTS	MOUNTING & REMARKS
IE	COOPER IMT-42-CF-120-XX	(1) 32W TT 35K	120V 46W	WALL MOUNTED COMPACT FLUORESCENT FIXTURE. PROVIDE WITH EMERGENCY BATTERY PACK. WALL MOUNT AT +9'-0" AFG. FULL CUTOFF
L2	COOPER IMT-250-MH-120-3S	(1) 250W P.S.M.H.	120V 285W	WALL MOUNTED WALLPACK METAL HALIDE LAMP FIXTURE. MOUNT AT +20'0"AFG. FULL CUTOFF.

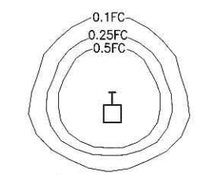

TYPICAL LIGHT FIXTURE
ISOMETRIC FOOTCANDLE TEMPLATE

Public Storage

1600 & 1601 Watson Court & 1080 Pecten Court, Milpitas, CA

PROPOSED BUILDING "S"
EXTERIOR LIGHTING PLAN -
POINT-BY-POINT CALC

08.19.2014

RESUBMITTAL: 10.21.2014

20' 10' 0 20' 40'

(PROJECT) NORTH

LARS ANDERSEN & ASSOCIATES, INC.
CIVIL ENGINEERS · LAND SURVEYORS · PLANNERS

Sheet Number: 15A

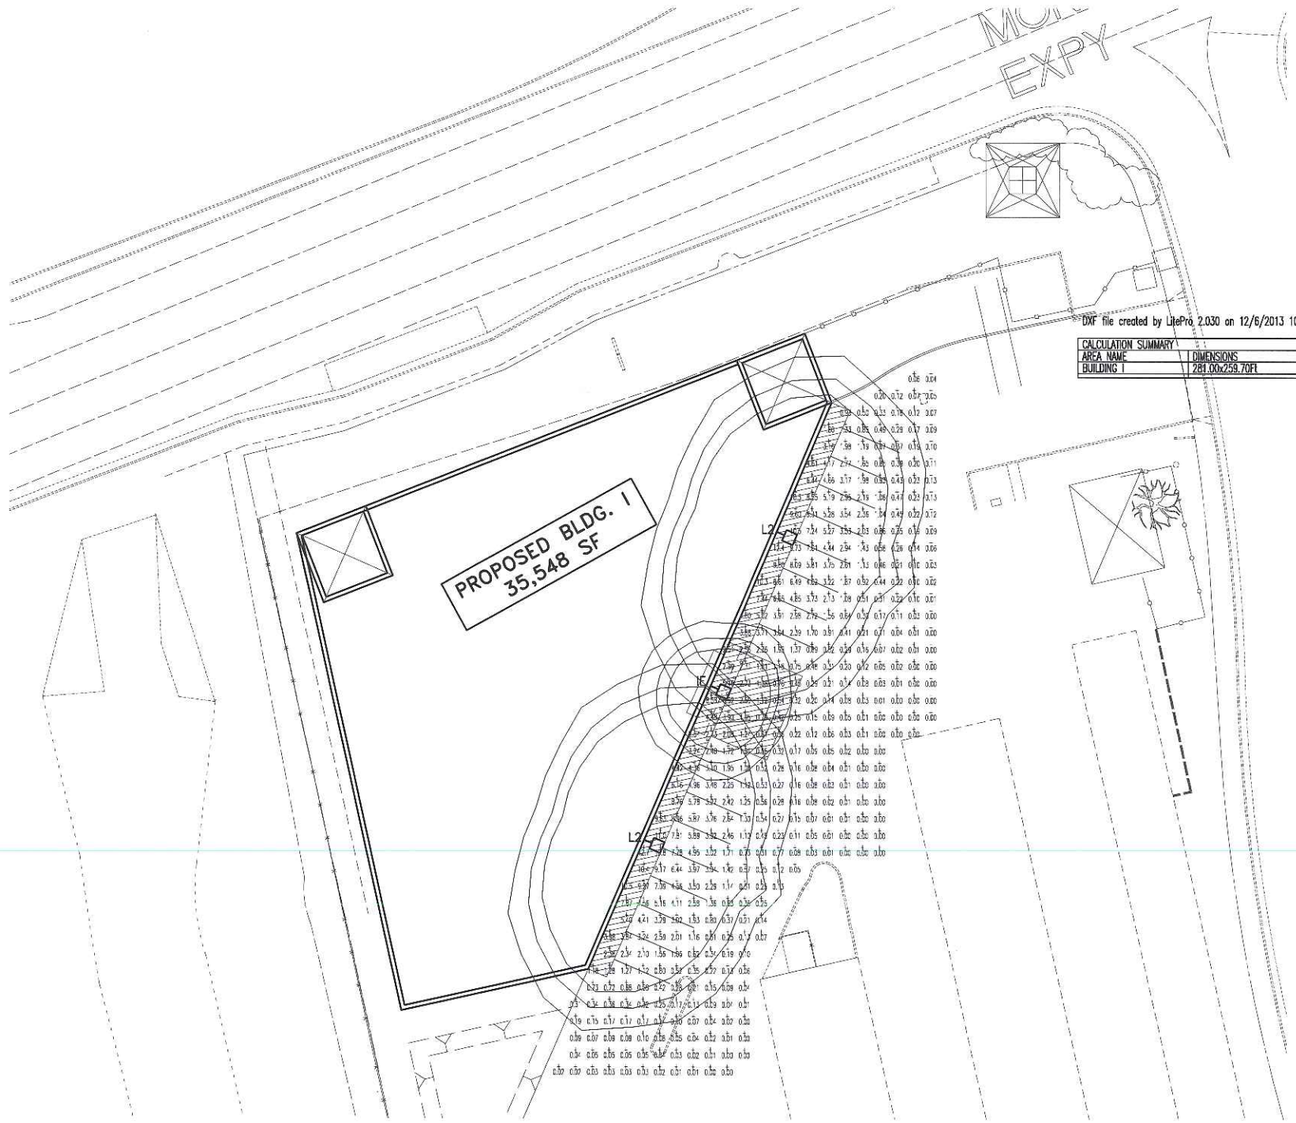

DXF file created by LitePro 2.030 on 12/6/2013 10:09:37 AM

CALCULATION SUMMARY

AREA NAME	DIMENSIONS	GRID / TYPE	# PTS	SPAC	GROUP	AVE	MAX	MIN	MAX/MIN	AVE/MIN
BUILDING I	281.00x259.70Pl	New Grid / H-H	4,39	5.00	<+>	1.67	12.71	0.00	N/A	N/A

Public Storage

1600 & 1601 Watson Court & 1080 Pecten Court, Milpitas, CA

PROPOSED
BUILDING "I"
EXTERIOR LIGHTING PLAN -
POINT-BY-POINT CALC

(PROJECT)

LARS ANDERSEN & ASSOCIATES, INC.

Sheet Number: 15B

DXF file created by LitePro 2.030 on 12/6/2013 10:10:21 AM

CALCULATION SUMMARY										
AREA NAME	DIMENSIONS	GRID / TYPE	# PTS	SPAC	GROUP	AVE	MAX	MIN	MAX/MIN	AVE/MIN
BLDG N-N	366.30x431.60Ft	New Grid / H-H	1518	5.00	<+>	1.73	8.36	0.00	N/A	N/A

Public Storage

1600 & 1601 Watson Court & 1080 Pecten Court, Milpitas, CA

PROPOSED BUILDING "N-N"
EXTERIOR LIGHTING PLAN -
POINT-BY-POINT CALC

(PROJECT)

et Number: 15C

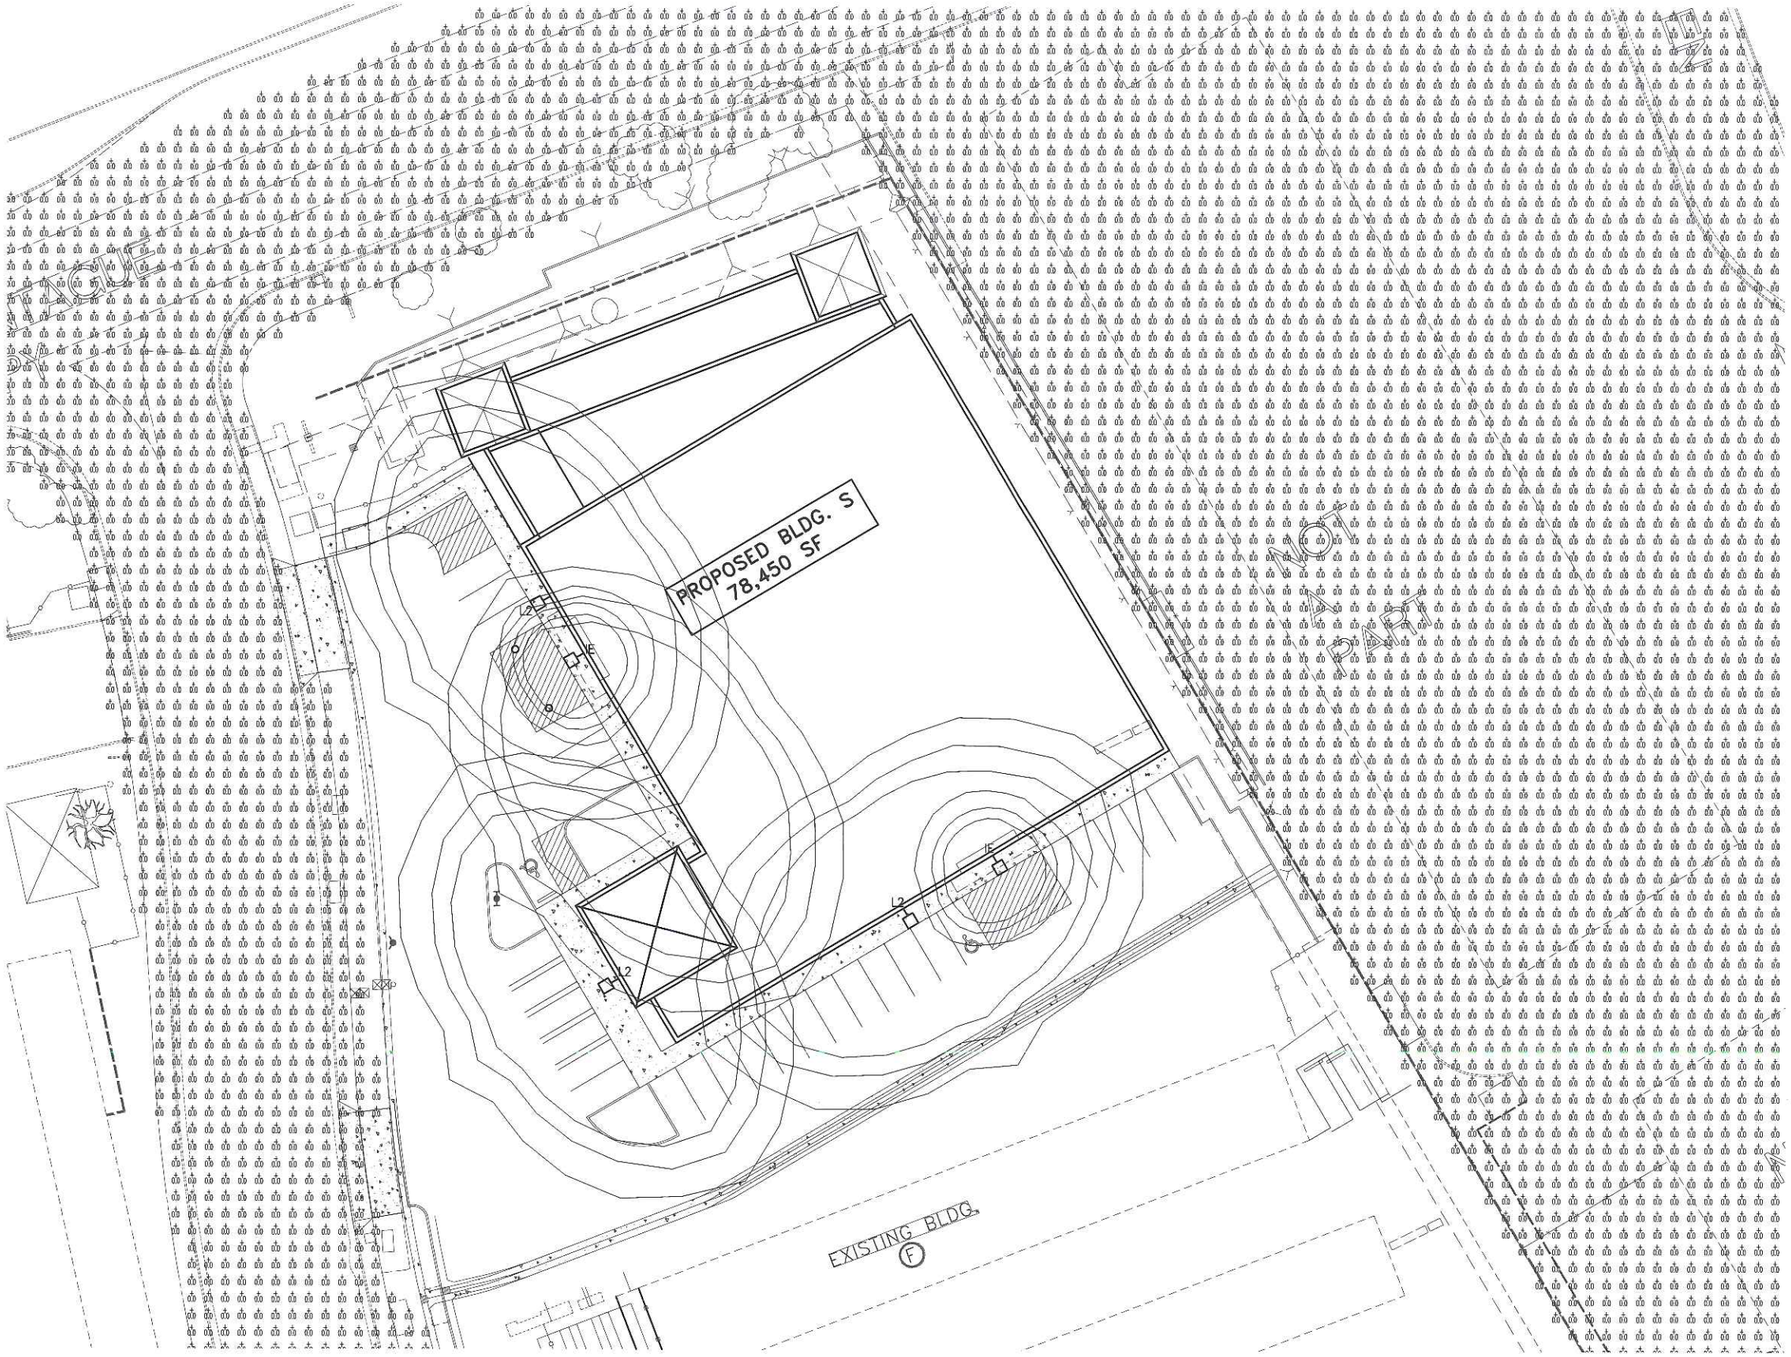

PROPOSED BUILDING "S"
EXTERIOR LIGHTING PLAN -
TRESPASS POINT-BY-POINT

Public Storage

1600 & 1601 Watson Court & 1080 Pecten Court, Milpitas, CA

(PROJECT)

LARS ANDERSEN & ASSOCIATES, INC.

et Number: 15D

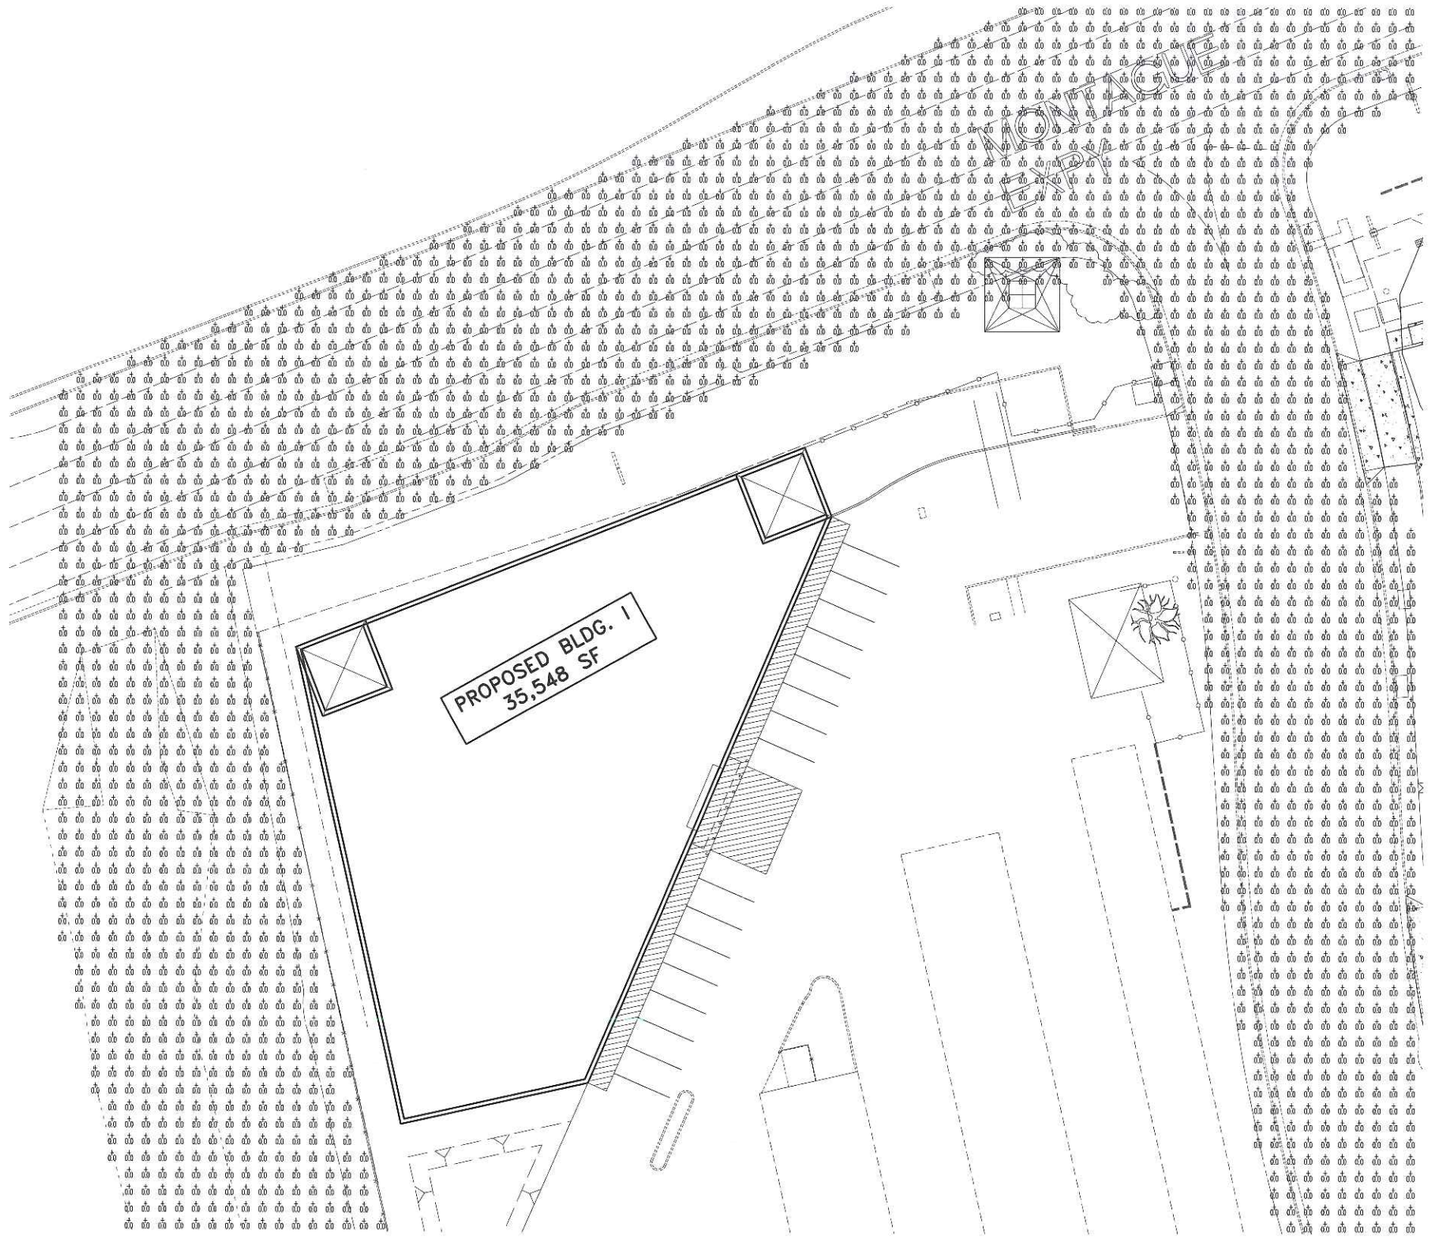

PROPOSED
BUILDING I
EXTERIOR LIGHTING PLAN -
TRESPASS POINT-BY-POINT

Public Storage

1600 & 1601 Watson Court & 1080 Pecten Court, Milpitas, CA

(PROJECT)

LARS ANDERSEN & ASSOCIATES, INC.

Sheet Number: 15E

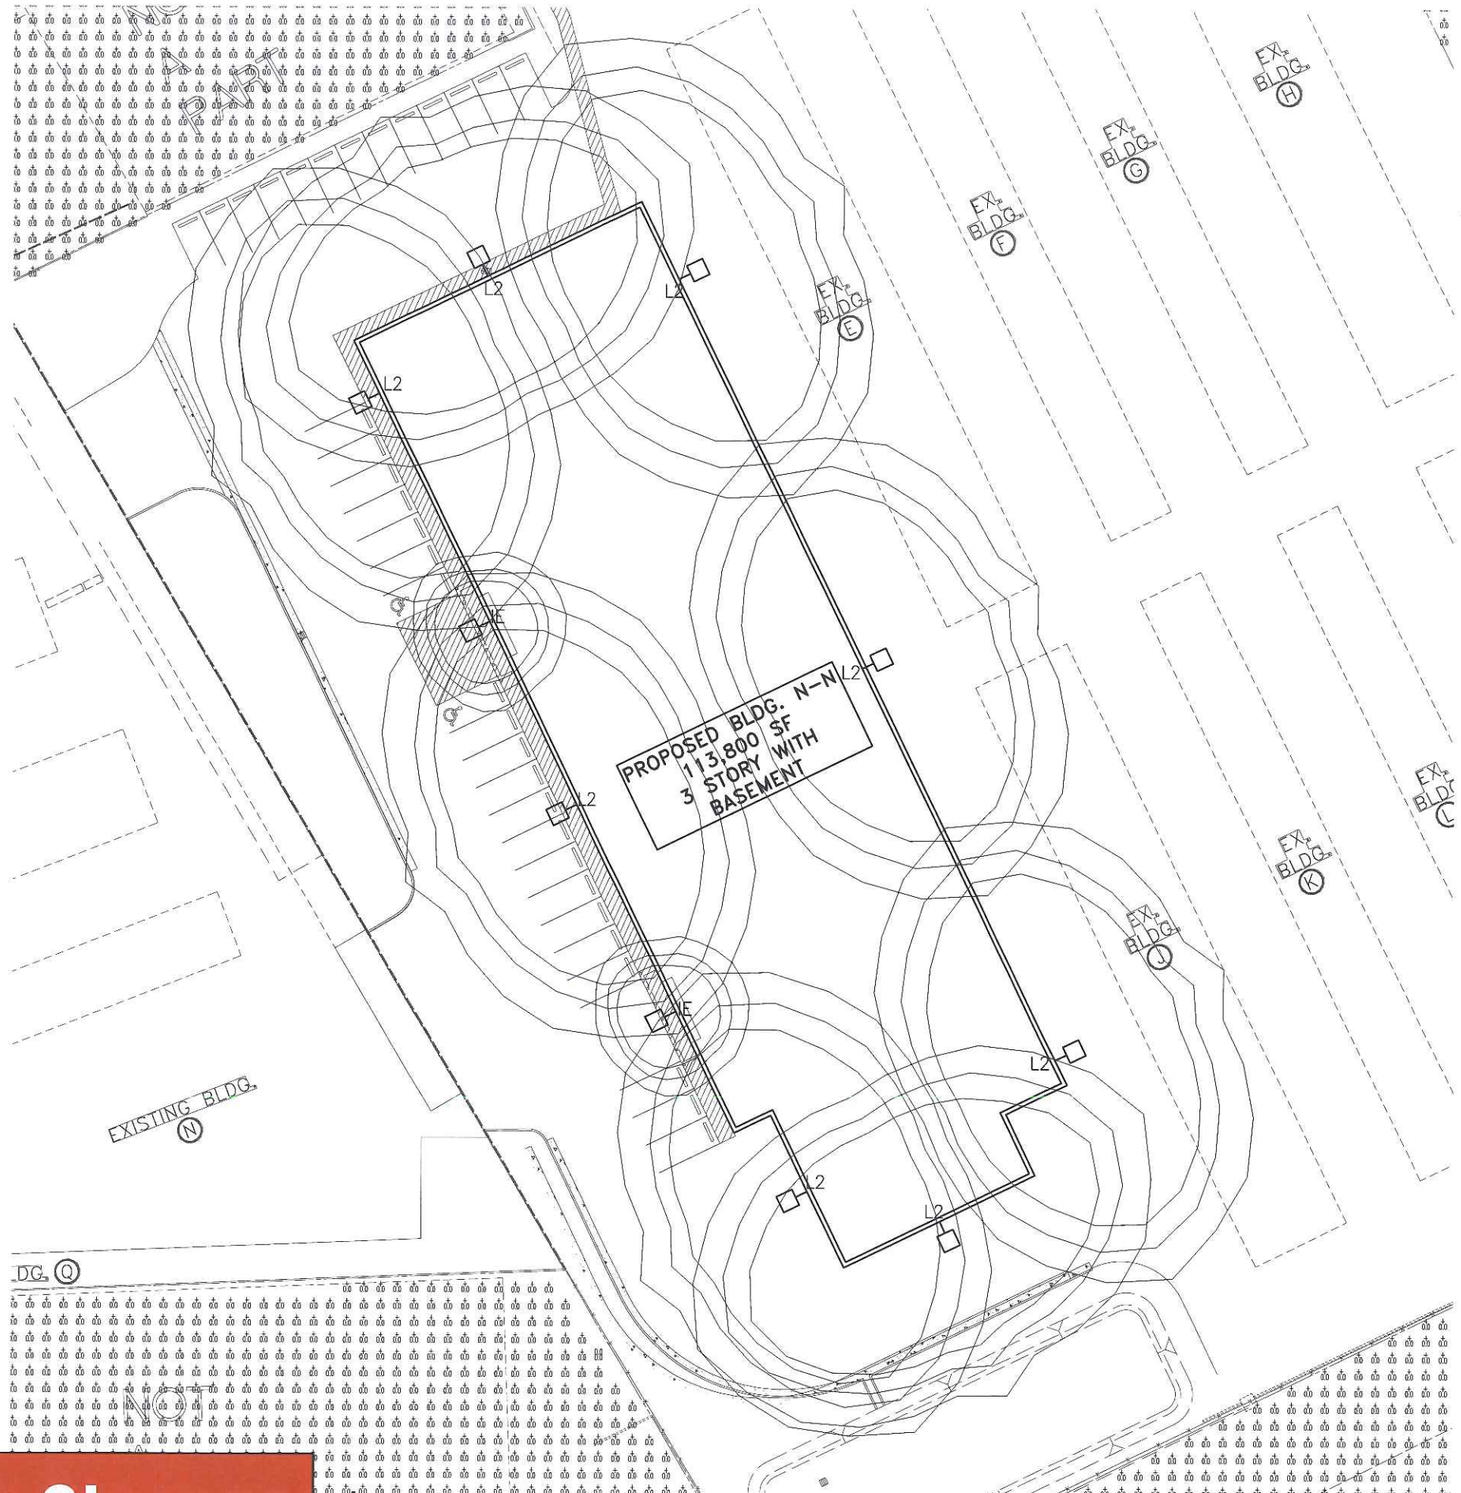

Public Storage

1600 & 1601 Watson Court & 1080 Pecten Court, Milpitas, CA

PROPOSED BUILDING "N-N"
EXTERIOR LIGHTING PLAN -
TRESPASS POINT-BY-POINT

(PROJECT)

et Number: 15F