Attachment C

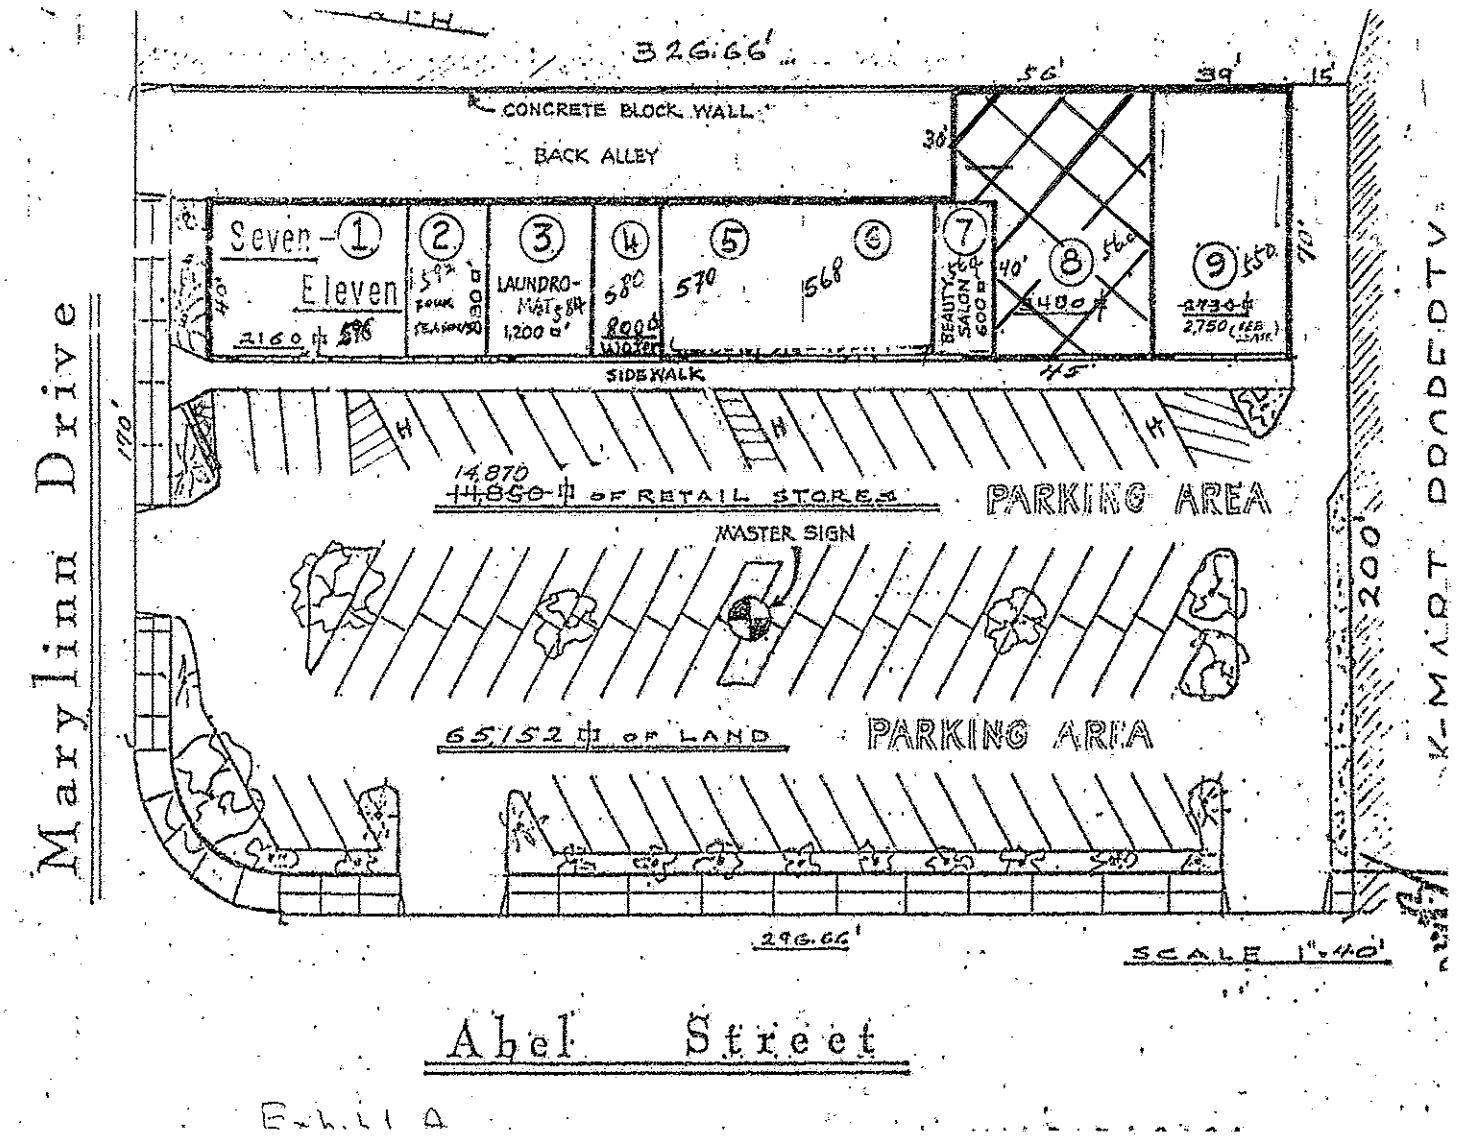

Exhibit A

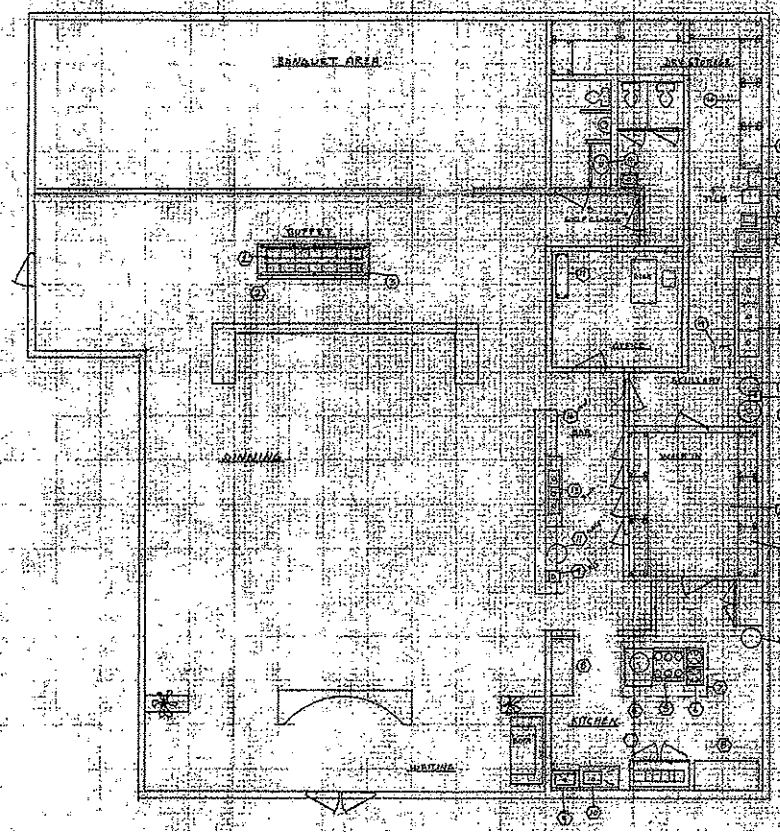

FLOOR PLAN

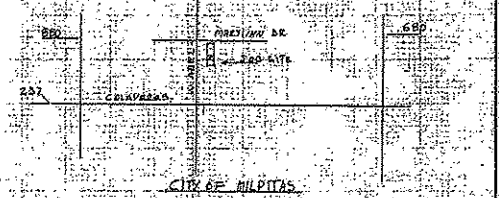

CITY OF MILPITAS

SITE PLAN

SCOPE OF WORK

THIS IS AN EXISTING RESTAURANT CHANGING NAME & OWNER
CHANGES WILL BE:
1) NEW BUFFET LINE
2) EQUIPMENT UNDER HOOD
3) CLEAN & PAINT
4) NEW TILE FLOORS IN DINNING
5) CHANGE OUT DECORATIVE LIGHTING IN DINNING

SHEET INDEX

1) FLOOR PLAN / MAP
2) REFLECTIVE CEILING PLAN
3) FINISH & EQUIPMENT SCHEDULE

US Sheet Metal
Restaurant Plans & Permits
1719 Grant St., #6
Santa Clara, Ca 95054
Tel: 408-986-9334
Fax: 408-986-9376
Contact Gas Pipeline 408-910-3000
CONTRACTOR
C.L.B 712472

SR0833690

RECEIVED

VEDAS INDIAN CUISINE
660 NORTH ABEL RD
MILPITAS CA 95035