Attachment C

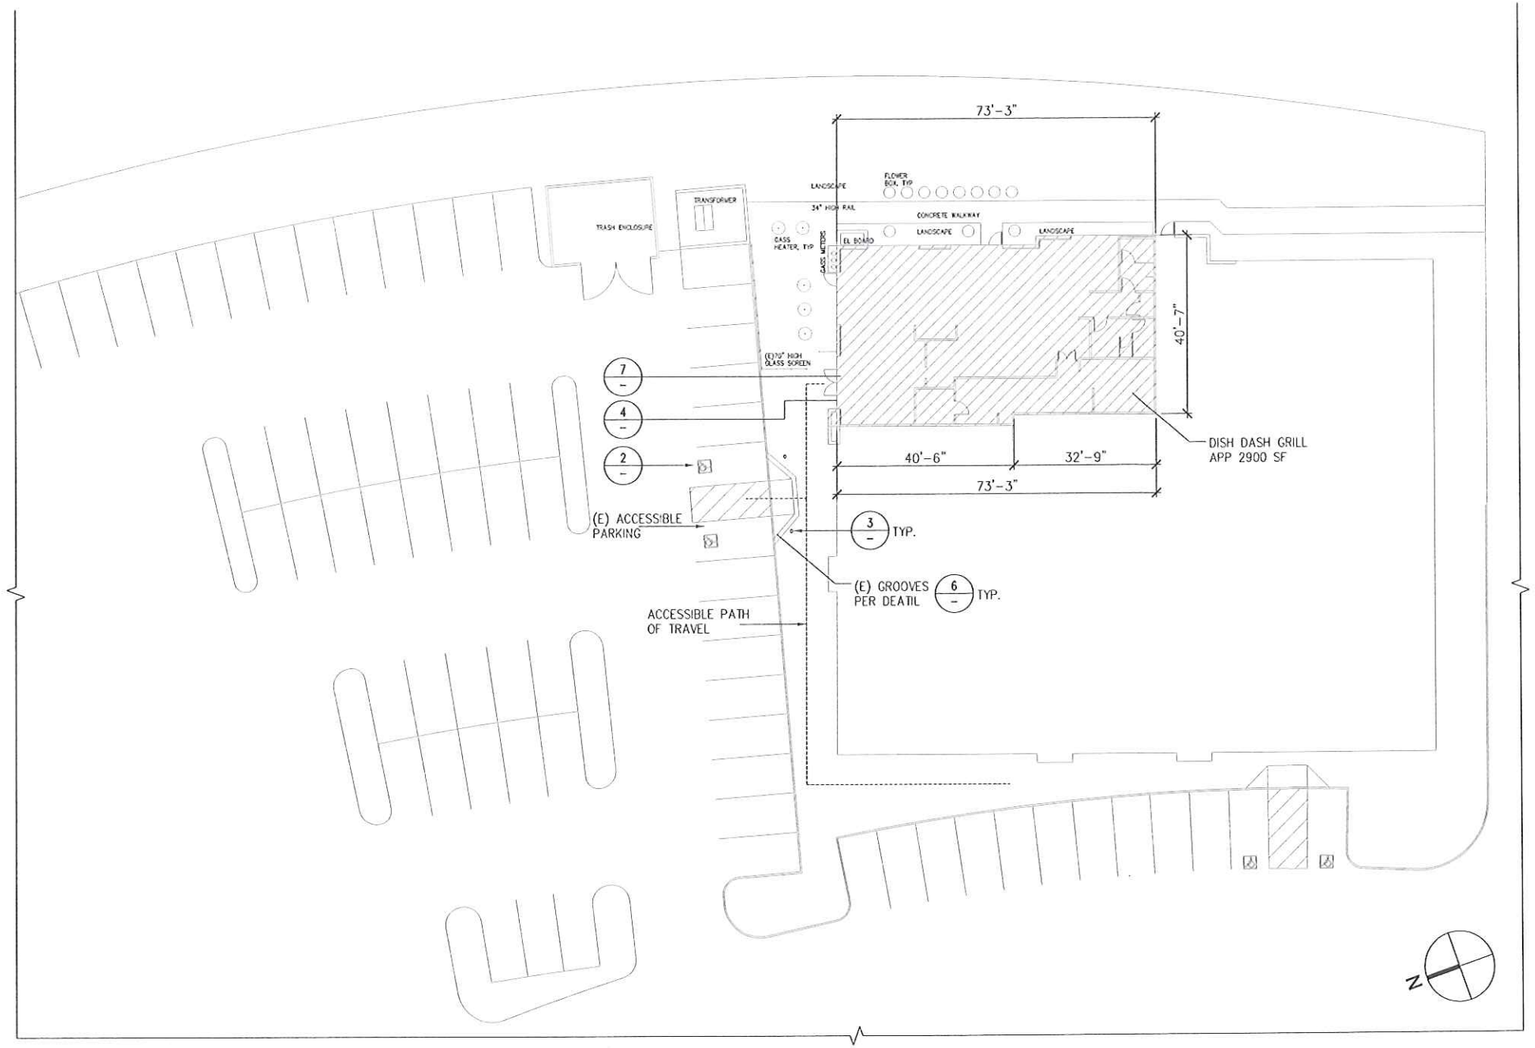

EXISTING CONDITIONS SITE PLAN 1
1/16"=1'-0"

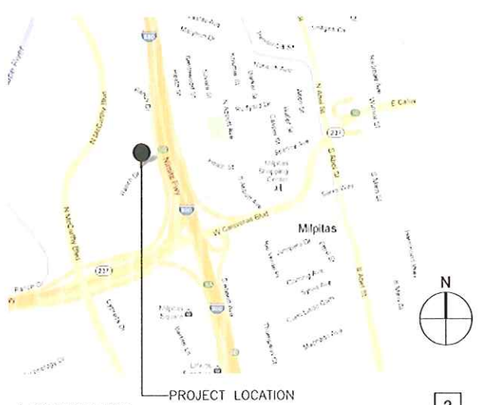

LOCATION MAP 2
N.T.S.

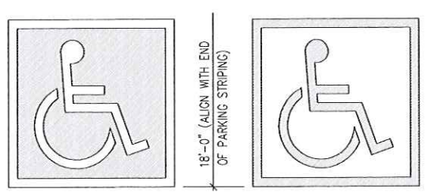

NOTE: ". . . THE SURFACE OF EACH ACCESSIBLE PARKING SPACE OR STALL SHALL HAVE A SURFACE IDENTIFICATION DUPLICATING EITHER OF THE FOLLOWING SCHEMES:
1. "BY OUTLINING OR PAINTING THE STALL OR SPACE IN BLUE AND OUTLINING ON THE GROUND IN THE STALL OR SPACE IN WHITE OR SUITABLE CONTRASTING COLOR A PROFILE VIEW DEPICTING A WHEELCHAIR WITH OCCUPANT; OR
2. "BY OUTLINING A PROFILE VIEW OF A WHEELCHAIR WITH OCCUPANT IN WHITE ON BLUE BACKGROUND . . . AND SHALL BE 36 INCHES HIGH BY 36 INCHES WIDE.

INTERNATIONAL ACCESSIBILITY SYMBOL PER (CBC SEC. 1129B.4) 2
N.T.S.

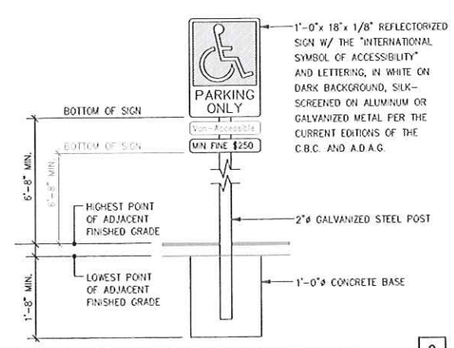

(E) ACCESSIBLE PARKING IDENTIFICATION SIGN 3
3"=1'-0"

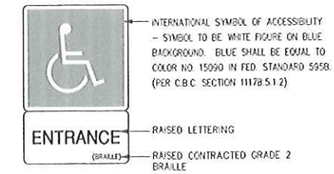

BARRIER FREE ENTRANCE SIGN 4
3"=1'-0"

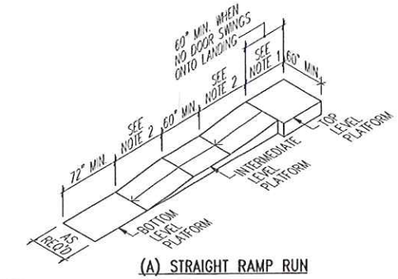

(A) STRAIGHT RAMP RUN

NOTES:
1. WHEN DOOR SWINGS ONTO LANDING - PROVIDE 42" MINIMUM PLUS DOOR WIDTH.
2. THE MAXIMUM HORIZONTAL DISTANCE OF EACH RAMP AND RUN VARIES.
3. THESE DIAGRAMS ILLUSTRATE THE SPECIFIC REQUIREMENTS OF THESE REGULATIONS AND ARE INTENDED ONLY AS AN AID FOR BUILDING DESIGN AND CONSTRUCTION.

RAMP DIMENSIONS PER CBC FIG. 11B-38 5
1/8"=1'-0"

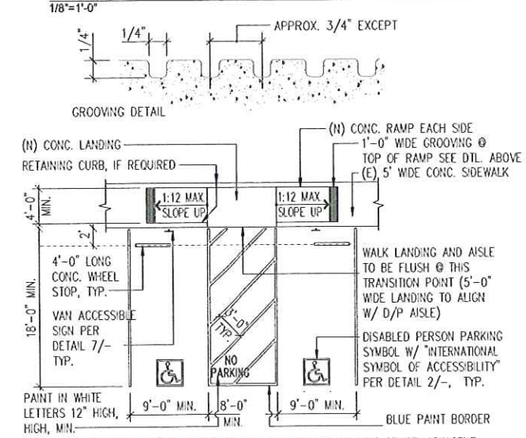

NOTE: THE MAXIMUM SURFACE SLOPE WITHIN THE DISABLED PARKING SPACE, ADJACENT AISLE AND ADJACENT WALK SHALL NOT EXCEED 2% IN ANY DIRECTION.

DOUBLE PARKING STALL PER CBC FIG 11B-18A 6
3/4"=1'-0"

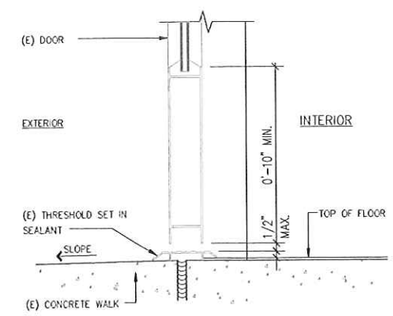

(E) EXTERIOR DOOR THRESHOLD 7
3"=1'-0"

KKA architecture planning interiors
125 Connemara Way, Sunnyvale, CA 94087
T/F: 408 773 8162, E: kka@kkaonline.com

LICENSED ARCHITECT
IVAN D. KISYOV
No. C-30826
5-31-2013
RENEWAL DATE
STATE OF CALIFORNIA

Project

DISH DASH RESTAURANT Inc.
TENANT IMPROVEMENTS

181 RANCH DRIVE
MILPITAS, CA 94085

RECEIVED
DEC 02 2013
CITY OF MILPITAS
PLANNING DIVISION

Revision	Description	Date
-	ISSUED PLAN CHECK	01/30/13
-	ISSUED FOR HEALTH DEPARTMENT REVIEW	12/16/12

Drawing Title:
SITE PLAN (FOR REFERENCE ONLY)
SITE CODE COMPLIANCE DETAILS

Scale: As Noted
Date: 11/08/12
KKA Job No: 12125
Drawing No: A1

NOTICE OF COPYRIGHT
THIS DRAWING IS COPYRIGHTED AND IS SUBJECT TO COPYRIGHT PROTECTION AS AN "ARCHITECTURAL WORK" UNDER SEC. 102 OF THE COPYRIGHT ACT, 17 U.S.C. § 101 AND ITS AMENDMENTS EFFECTIVE DEC. 1990. THIS DRAWING MAY BE REVISED AND/OR WITHDRAWN AT ANY TIME. THE RIGHTS OF THE OWNER INCLUDE, BUT ARE NOT LIMITED TO, THE EXCLUSIVE RIGHTS TO REPRODUCE, PREPARE DERIVATIVE WORKS, DISTRIBUTE COPIES OR PHONORECORDS, PERFORM, DISPLAY, AND TO AUTHORIZE THE EXERCISE OF THESE RIGHTS. UNDER SUCH LAW, REGARDLESS OF THE TITLE THEREON, THE PROJECT REPRESENTED ON THIS DRAWING IS THE EXCLUSIVE PROPERTY OF KKA ARCHITECTURE, INC. AND MAY NOT BE REPRODUCED OR USED WITHOUT OWNER'S WRITTEN CONSENT.

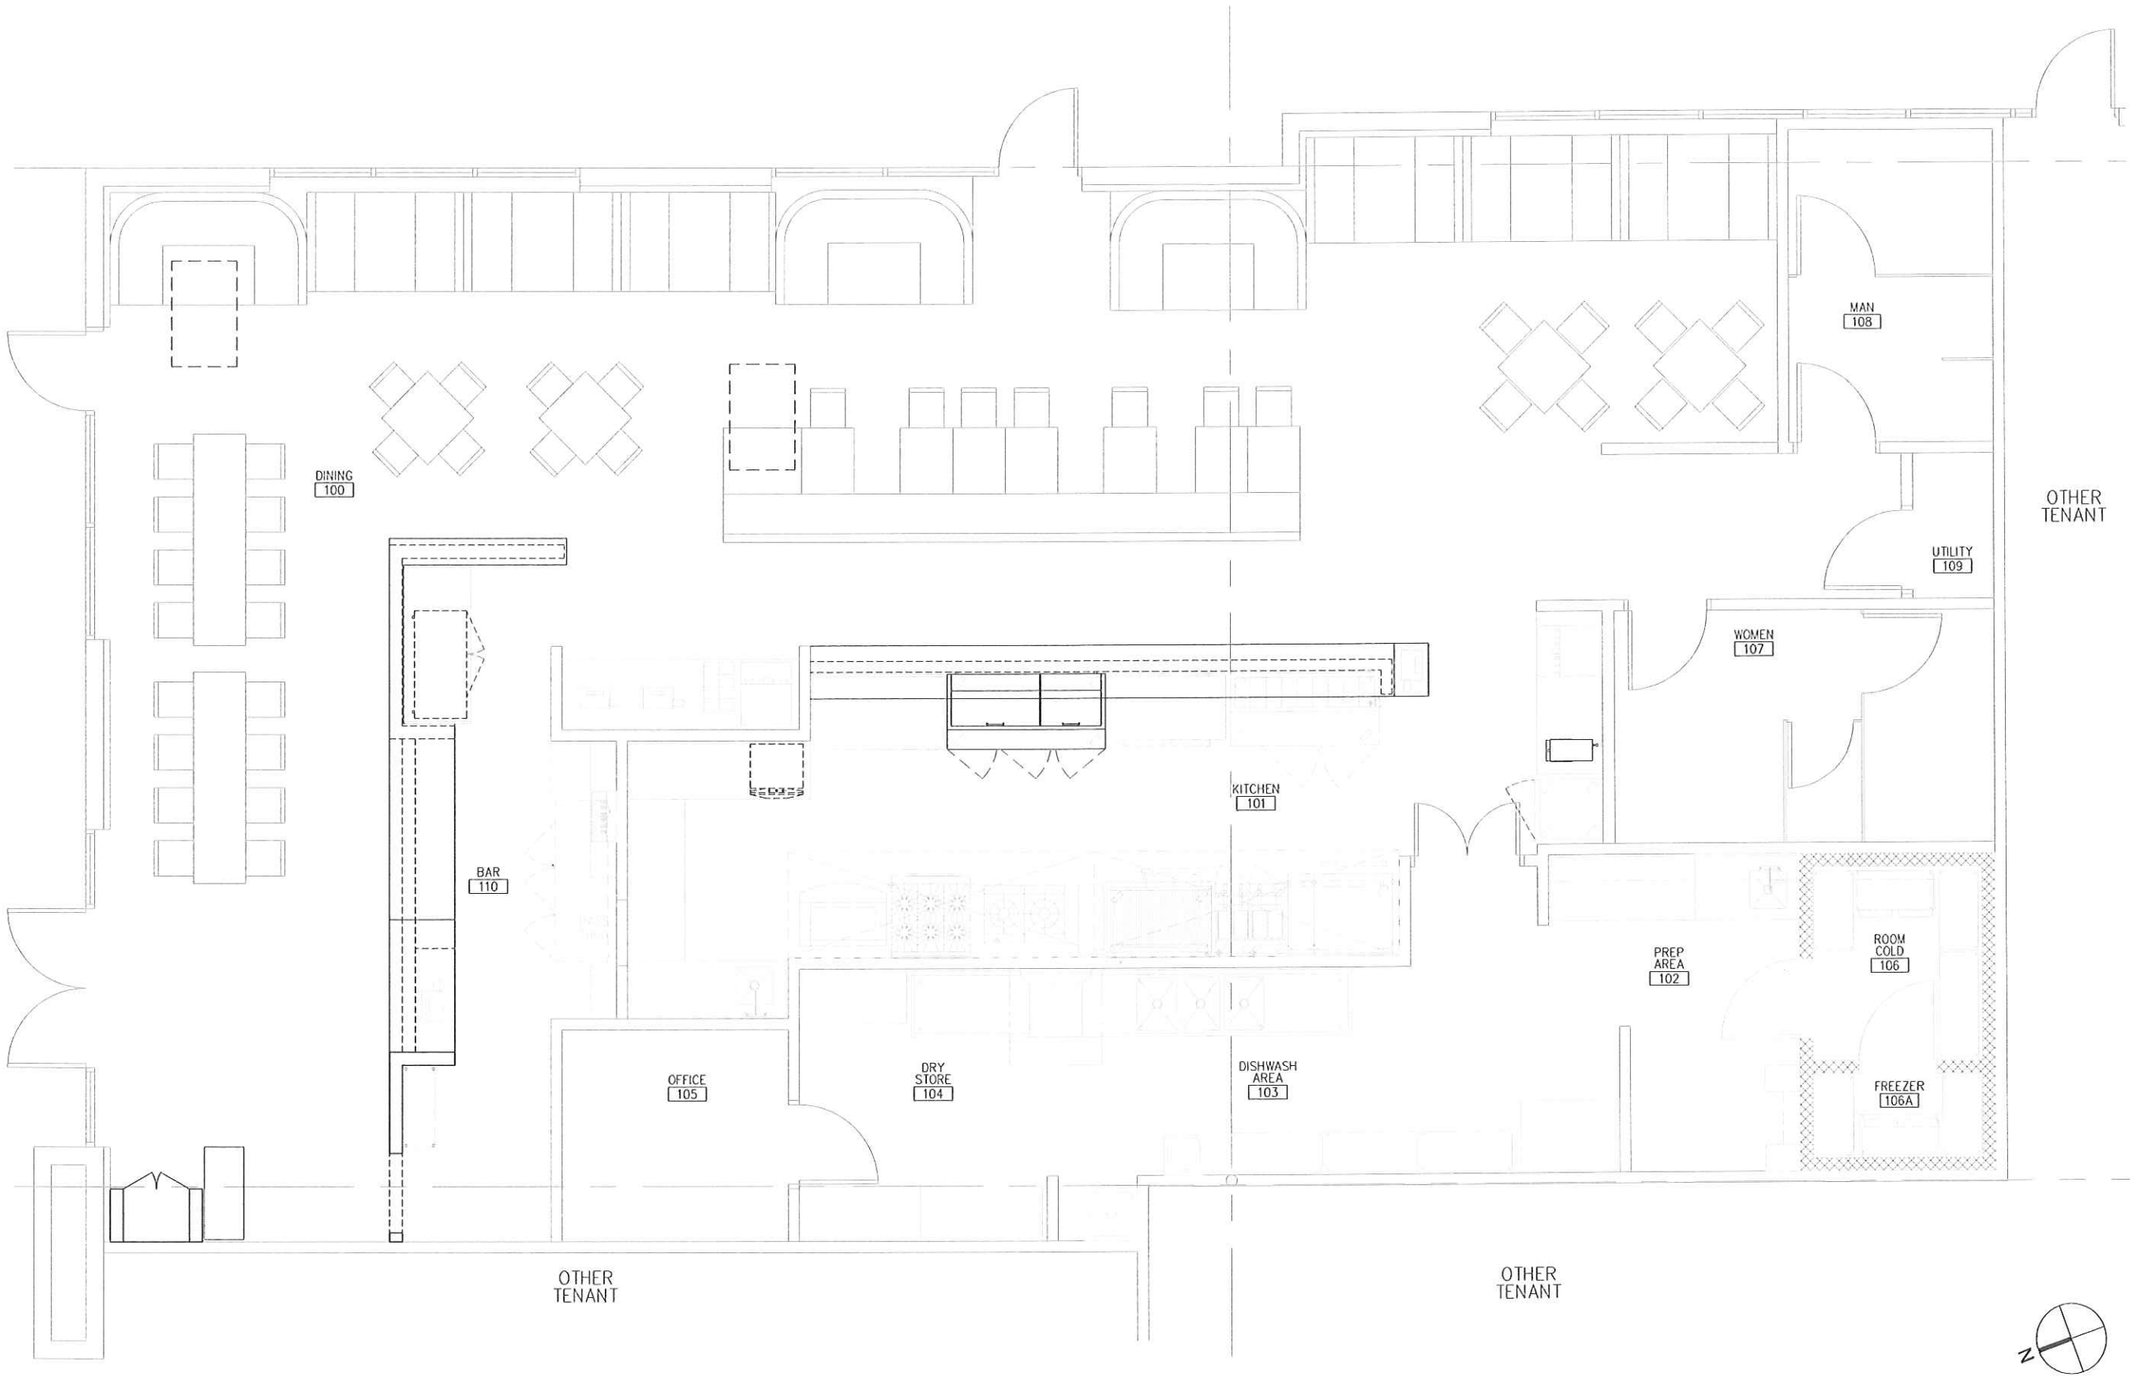

NEW CONDITIONS FLOOR PLAN
1/4"=1'-0"

1

KKA architecture planning interiors
125 Connemara Way, Sunnyvale, CA 94087
T/F: 408 773 6162, E: kka@kkaonline.com

LICENSED ARCHITECT
IVAN D. KISYOV
No. C-30826
5-31-2013
RENEWAL DATE
STATE OF CALIFORNIA

Project
DISH DASH RESTAURANT Inc.
TENANT IMPROVEMENTS

181 RANCH DRIVE
MILPITAS, CA 94085

Revision	Description	Date
-	ISSUED PLAN CHECK	01/30/13
-	ISSUED FOR HEALTH DEPARTMENT REVIEW	12/16/12

Drawing Title:
NEW CONDITIONS FLOOR PLAN

Scale:
As Noted

Date:
9/28/2012

KKA Job No:
12125

Drawing No:
A2.1

NOTICE OF COPYRIGHT
THIS DRAWING IS DEFINED TO BE AN INSTRUMENT OF SERVICE PURSUANT TO THE COPYRIGHT PROTECTION ACT OF 1976, THE PROTECTION ACCORDED TO ARCHITECTURAL WORKS PURSUANT TO THE ARCHITECTURAL WORKS COPYRIGHT PROTECTION ACT OF 1990, THE PROTECTION ACCORDED TO ARCHITECTURAL WORKS PURSUANT TO THE CONTINENTAL COPYRIGHT PROTECTION ACT OF 1952 (REPRESENTING THE CONVENTION OF BERNE), AND TO THE CONTINENTAL COPYRIGHT PROTECTION ACT OF 1952 (REPRESENTING THE CONVENTION OF BERNE), AND TO THE ARCHITECTURAL WORKS COPYRIGHT PROTECTION ACT OF 1990 (REPRESENTING THE CONVENTION OF BERNE). THIS DRAWING IS PROTECTED UNDER THE COPYRIGHT LAWS, ALL RIGHTS RESERVED. NO PART OF THIS DRAWING MAY BE REPRODUCED OR COPIED IN ANY FORM OR MANNER WHATSOEVER WITHOUT THE EXPRESS WRITTEN PERMISSION OF KKA ARCHITECTURE, INC.