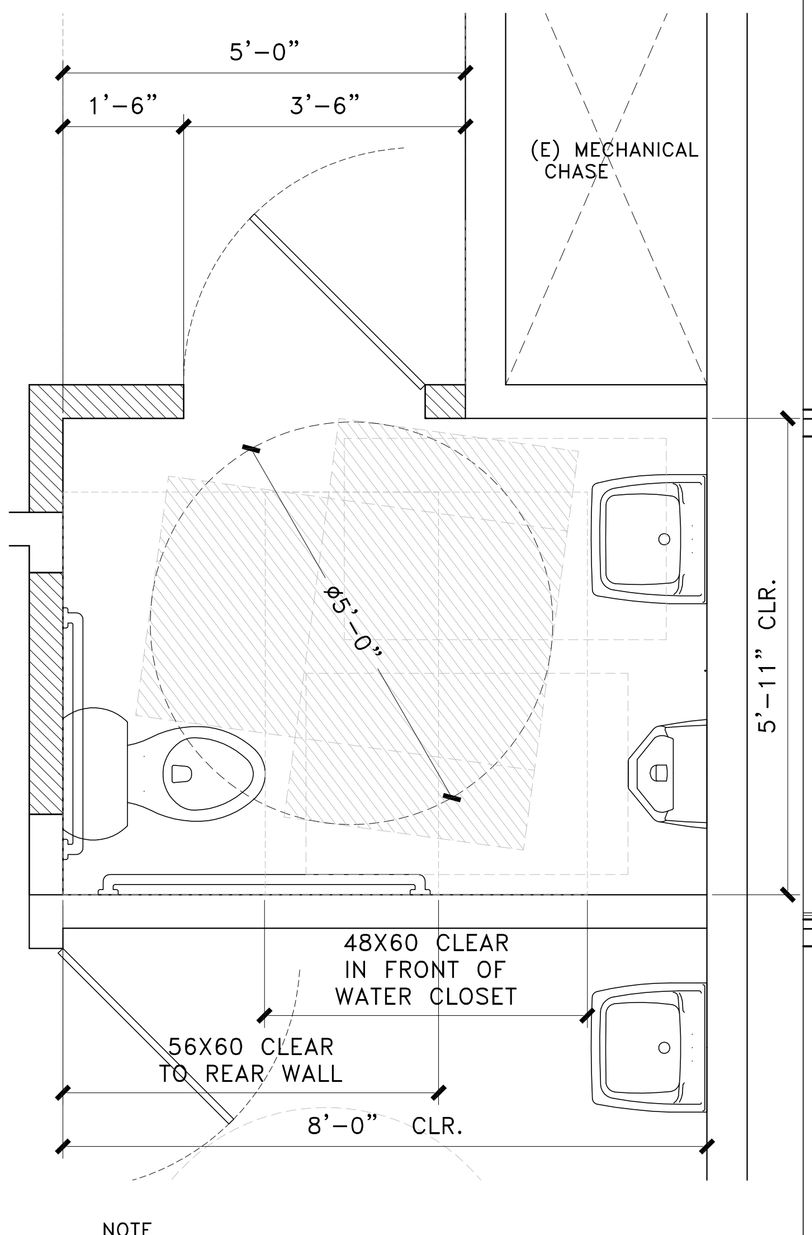

NOTE

1. SEE A0.1 FOR RESTROOM FIXTURE MOUNTING HEIGHTS.
2. SEE 10/A0.2 FOR TYP TURNING SPACE

ENLARGED NEW RESTROOM PLAN | 3/4" | 4

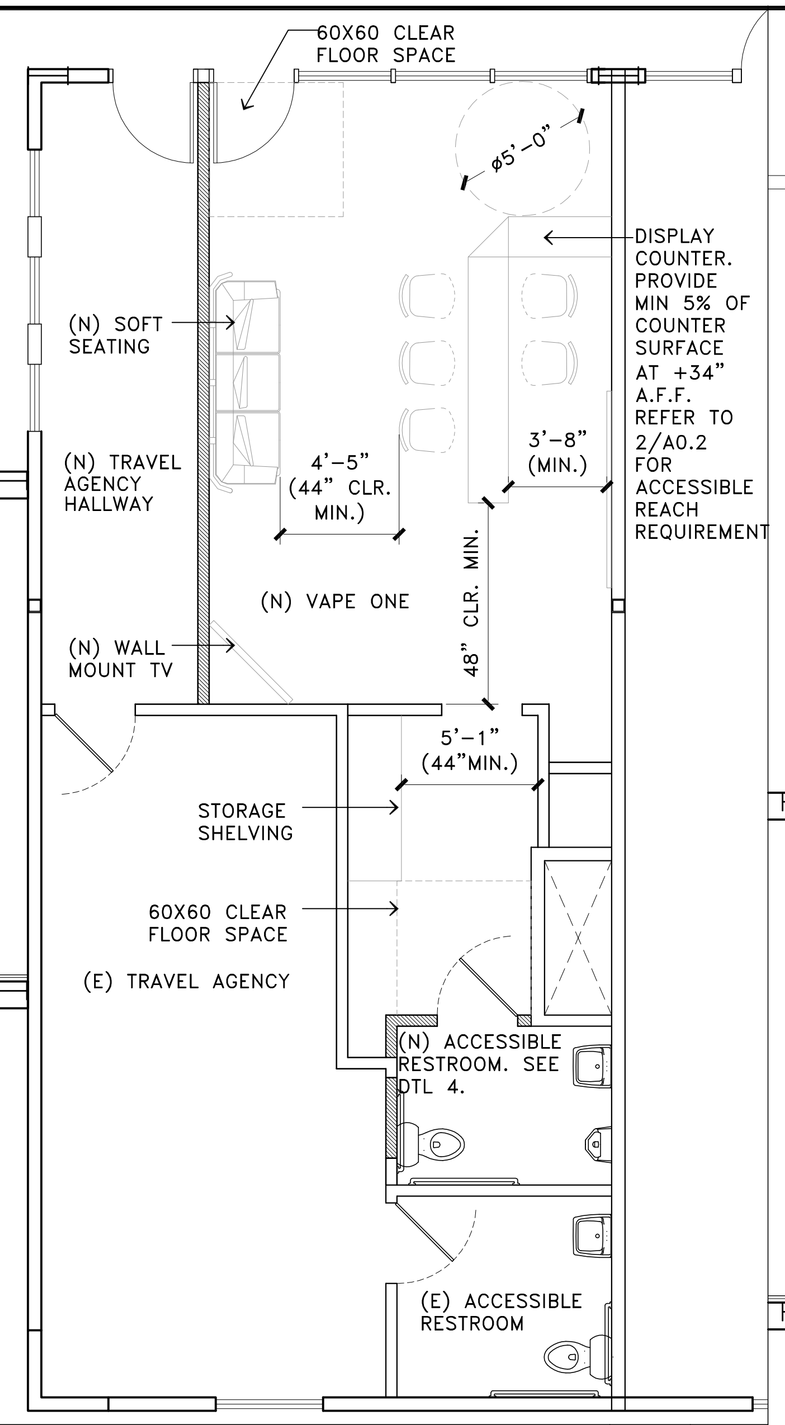

FURNITURE LAYOUT PLAN | 1/4" | 3

FLOOR	SUITE	DESCRIPTION	AREA	OCC LOAD FACTOR PER CBC 1004.1.2	OCCUPANT LOAD	OCC LOAD FACTOR PER CPC TABLE A	OCCUPANT LOAD	MALE	FEMALE
2	794	VAPE ONE	445	60	7	200	2	1	1
2	794	RESTROOM	47	NOT COUNT					
TOTAL			492		7		2	1	3
2	792	TRAVEL AGENCY	302	100	3	200	2	1	1
2	792	HALLWAY	130	200	1	200	1	0	0
2	792	RESTROOM	60	NOT COUNT					
TOTAL			492		4		2	1	1

ONE UNISEX RESTROOM IS PROVIDE AT EACH SUITE PER CPC SEC 422.2 EXCEPTION #2 AND #3

OCCUPANCY LOAD ANALYSIS | | 5

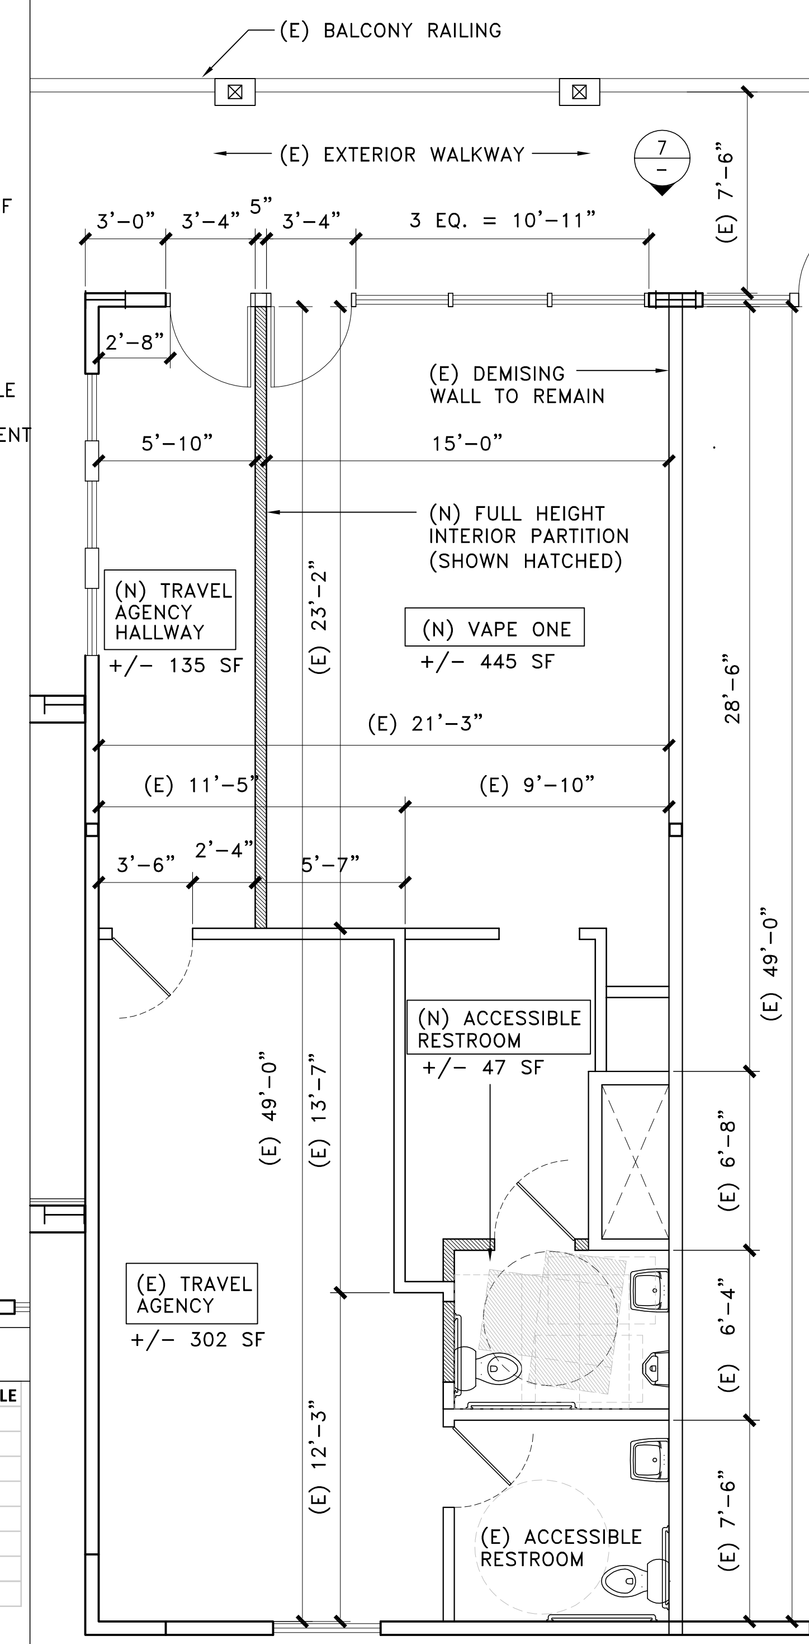

PROPOSED FLOOR PLAN | 1/4" | 2

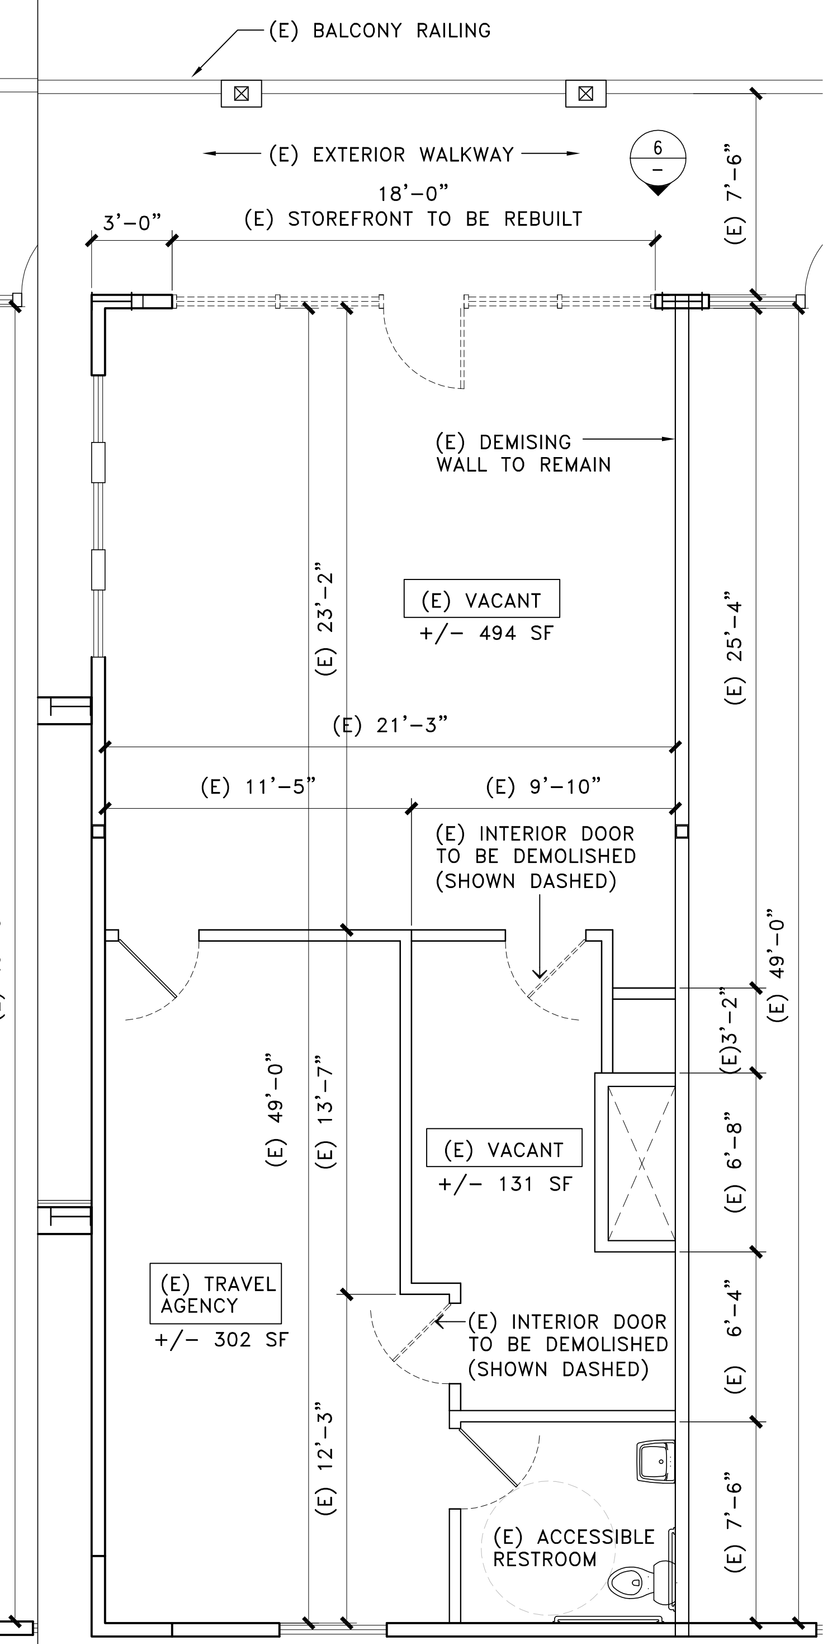

EXISTING FLOOR PLAN | 1/4" | 1

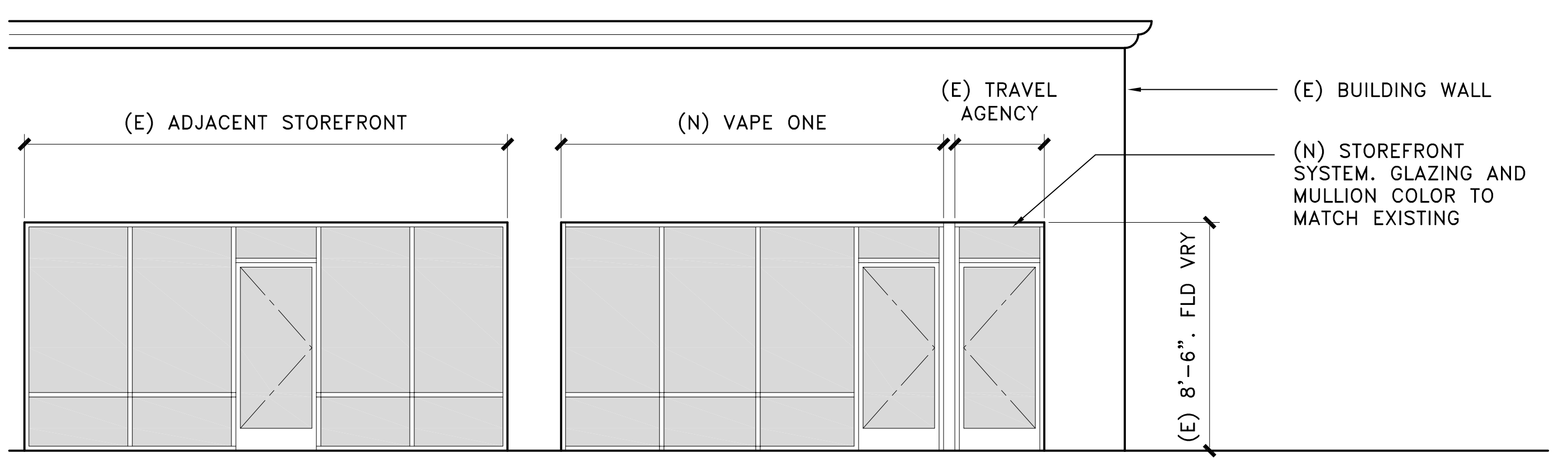

PROPOSED STOREFRONT | 1/4" | 7

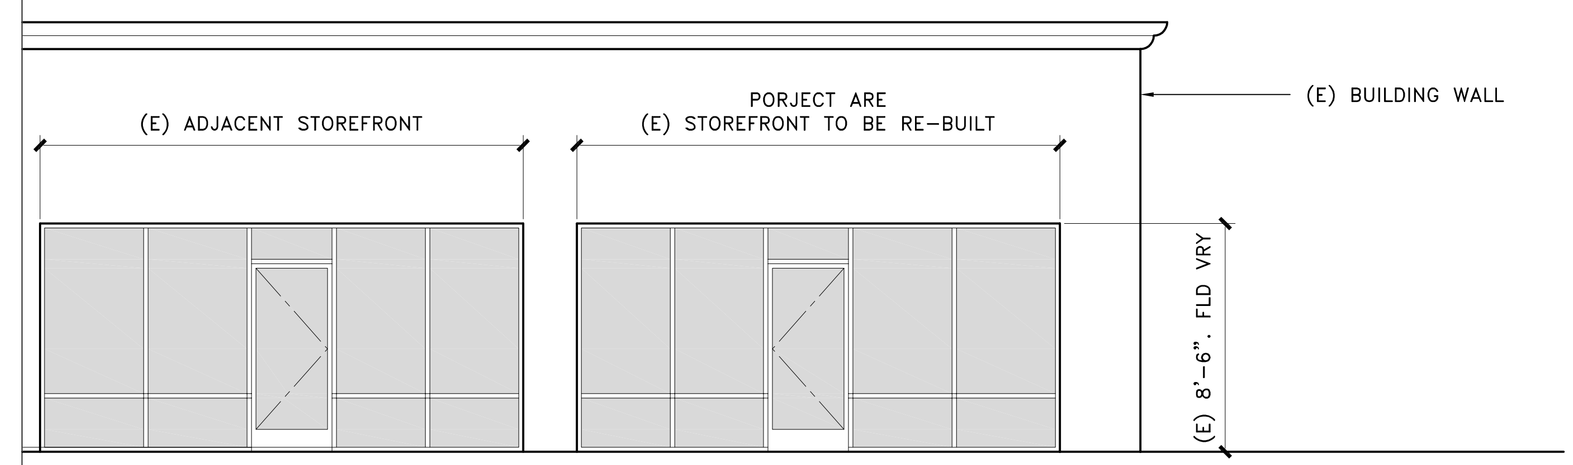

EXISTING STOREFRONT | 1/4" | 6

studio 02
1230 oakmead pkwy. #303
sunnyvale . ca 94085
(t) 408.730.8877 (f) 408.716.2996
(e) info@studio02.net

CONDITIONAL USE PERMIT

VAPE ONE

ULFERTS CENTER MILPITAS
794 BARBER LANE
MILPITAS, CA 95035

05.16.14 ISSUED FOR C.U.P. SUBMITTAL

PROJECT NO.: 14-5000

FLOOR PLANS
EXTERIOR ELEVATIONS
OCCUPANCY LOAD ANALYSIS

REF NORTH

A1.0

COPYRIGHT 2014 . STUDIO 02, inc.