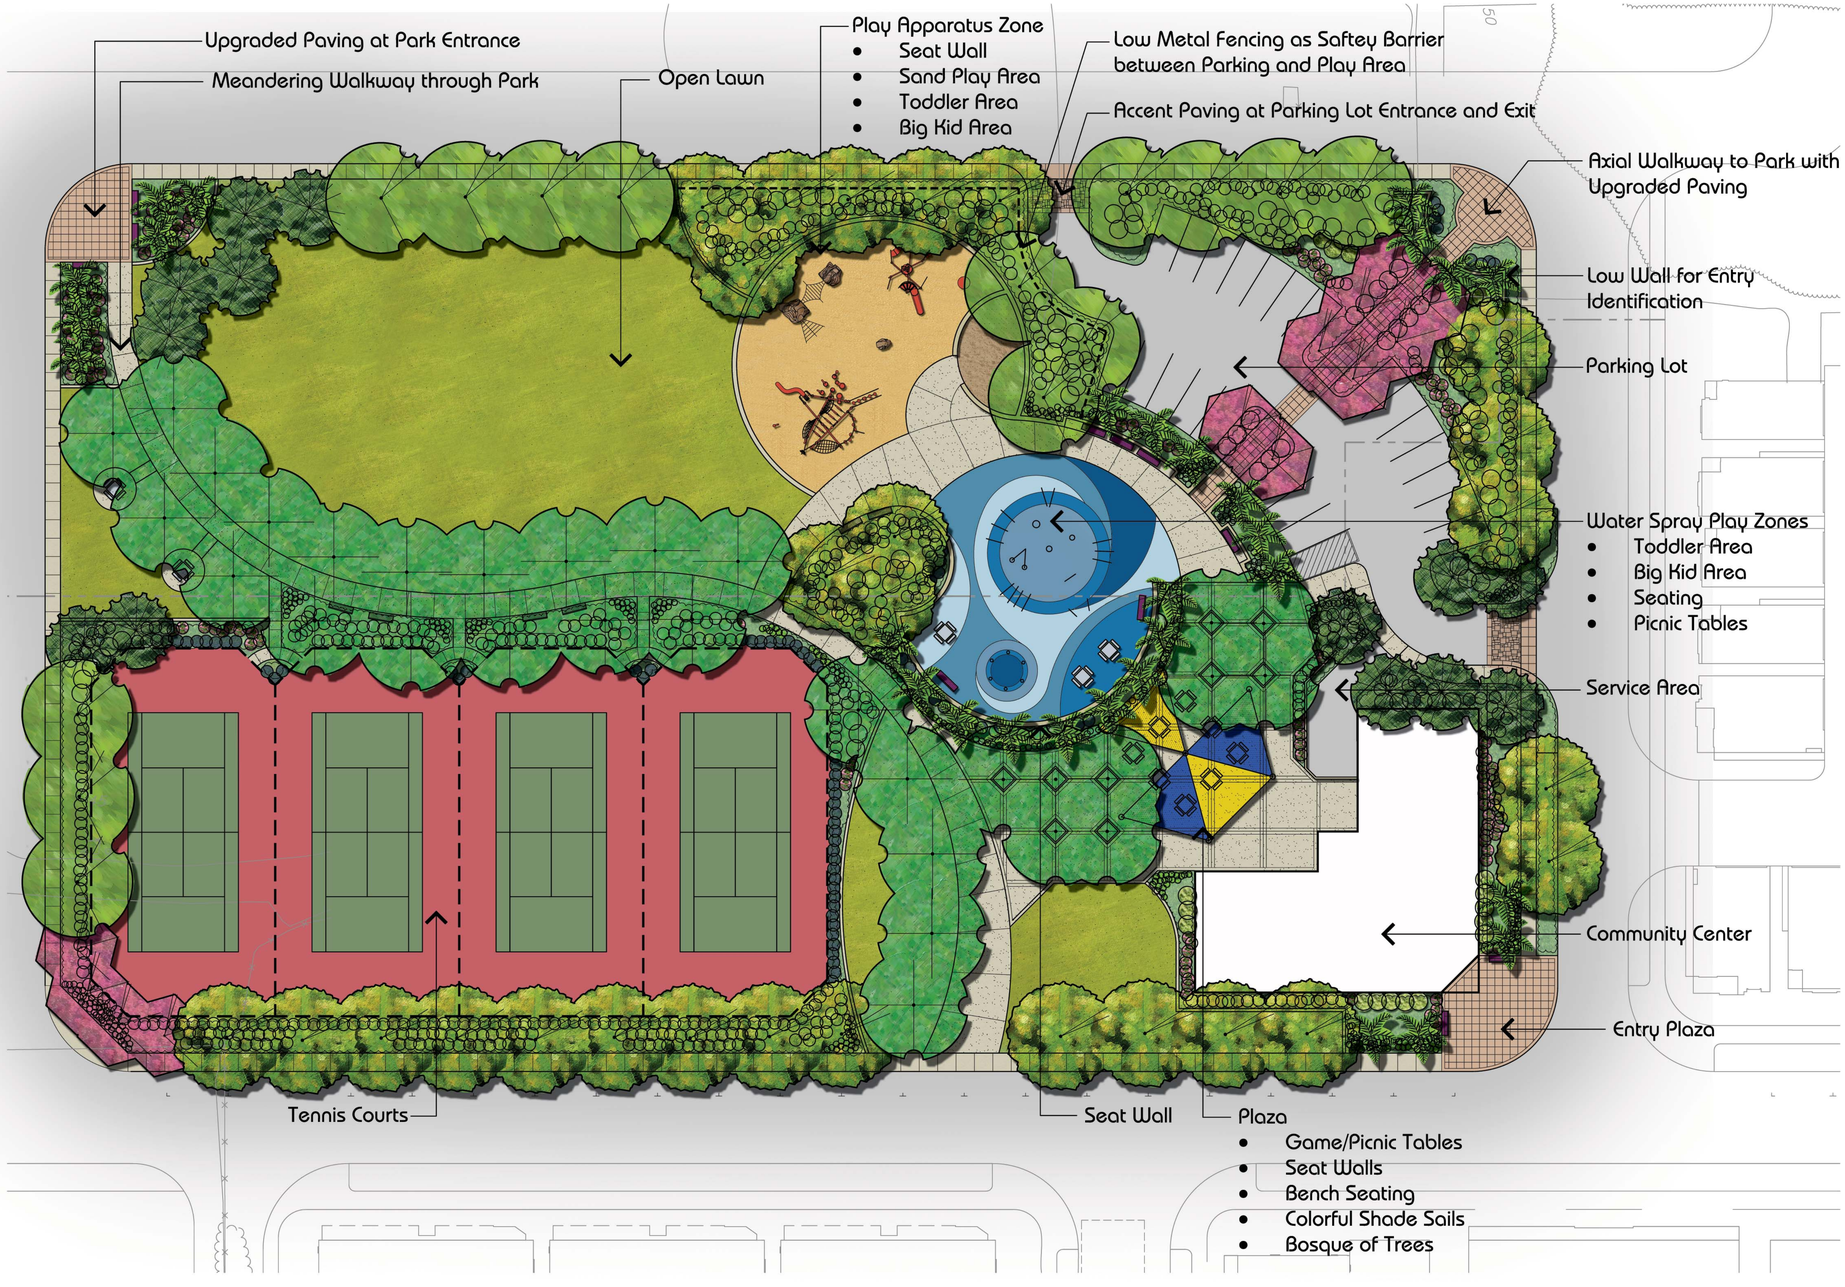

Planting Legend

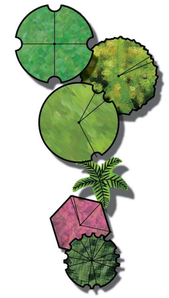

CANOPY TREE (Selection Options):	24"-Box
Acer rubrum	RED MAPLE
Celtis sinensis	CHINESE HACKBERRY
Liriodendron tulipifera	TULIP TREE
Pistacia chinensis	CHINESE PISTACHE
Platanus a. 'Columbia'	LONDON PLANE
Prunus sargentii	SARGENT CHERRY
Pyrus c. 'Aristocrat'	ARISTOCRAT PEAR
Quercus rubra	RED OAK
Sapium sebiferum	CHINESE TALLOW TREE
Tilia cordata	LITTLE LEAF LINDEN

PALMS (Selection Options):	24"-Box
Phoenix canariensis	CANARY ISLAND DATE PALM
Washingtonia filifera	CALIFORNIA FAN PALM

ACCENT TREE (Selection Options):	24"-Box
Arbutus 'Marina	N.C.N.
Carpinus b. 'Fastigiata'	COLUMNAR HORNBEAM
Cercis candensis	EASTERN REDBUD
Chionanthus retusus	CHINESE FRINGE TREE
Crataegus phaenopyrum	WASHINGTON THORN
Lagerstroemia indica	CRAPE MYRTLE
Malus 'Robinson'	ROBINSON CRABAPPLE
Koelreuteria bipinata	CHINESE FLAME TREE

SHRUB and GROUND COVER AREAS (Selection Options):

MEDIUM SHRUB (Selection Options):	5-Gal
Abelia spp.	GLOSSY ABELIA
Arctostaphylos spp.	MANZANITA
Azalea indica	SOUTHERN AZALEA
Berberis spp.	BARBERRY
Coleonema pulchellum	PINK BREATH OF HEAVEN
Dietes iridioides	FORTNIGHT LILY
Escallonia spp.	DWARF ESCALLONIA
Elaeagnus pungens	SILVERBERRY
Lantana montevidensis	LANTANA
Nandina spp.	HEAVENLY BAMBOO
Phormium t. spp.	NEW ZEALAND FLAX
Pittosporum spp.	PITTOSPORUM
Rhaphiolepis indica	INDIA HAWTHORN
Rosea	ROSE

ORNAMENTAL GRASSES (Selection Options):	1-Gal
Calamagrostis 'Karl Foerster'	REED GRASS
Festuca glauca	BLUE FESCUE
Helictotrichon sempervirens	BLUE OAT GRASS
Pennisetum orientale	FOUNTAIN GRASS

SUB SHRUB (Selection Options):	1-Gal
Agapanthus africanthus	LILY OF THE NILE
Hemerocallis	DAY LILY
Scaevola 'Mauve Clusters'	SCAEVOLA
Teucrium chamaedrys	GERMANDER

GROUND COVER (Selection Options):	1-Gal & Flats
Arctostaphylos spp.	MANZANITA
Cotoneaster d. 'Lowfast'	COTONESTER
Fragaria chiloensis	ORNAMENTAL STRAWBERRY
Juniperus h. spp.	JUNIPER
Trachelospernum jasminoides	STAR JASMINE
Vinca minor	DWARF PERIWINKLE
Dwarf 'Bonsai' Fescue	SOD

Notes

1. All landscape and irrigation shall conform to the standards of the City wide landscape regulations and guidelines and all other Landscape related City and Regional standards.
2. All plant materials have been selected from the following:
   - "Water-Conserving Plants and Landscapes" by EBMUD
   - WULCOS Project "Water-Use Classification of Landscape Species" California Department of Water Resources

Milpitas Station

Preliminary Landscape Plan - Park

Milpitas, California

November 2011

5' 0' 5' 10' 20' 40'

L.1.1

HWA
Landscape Architecture
Site Planning
2490 Sand Creek Road
C-1 #511
Brentwood, Ca. 94513
Phone 925.513.3091
Fax 925.513.3099

• Turn -A-Round Sprayer

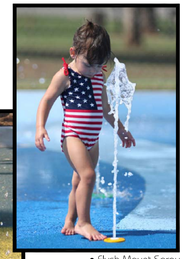

• Flush Mount Spray

• Water Rings

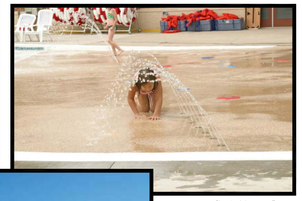

• Flush Mount Spray

• Shower Sprayer

• Seat Wall, Flush Mount Sprays, Shower Sprayer, Water Web, Play Surfacing

Interactive Water Spray Play

Shade Sails

• 5-12 Year Old Climbing Rocks

• 5-12 Year Old Play Apparatus

• Sand Spoon

• Sand Play and Discovery

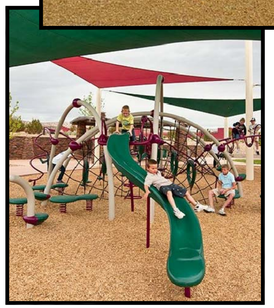

• Shade Structure for Play Area

• 2-5 Year Old Play Apparatus

• Nesting Egg

• 2-5 Year Old Climbing Rock

Play Apparatus

• Landscape Structures and

• Bench without Back

• Bench with Back

• Drinking Fountain

• Bicycle Rack

• Picnic Table

• Trash Receptacle

Site Furnishings

• Dumor Site Furnishings and Haws

Milpitas Station

Preliminary Landscape Plan - Park Amenities

Milpitas, California

November 2011

L.1.2

HWA
Landscape Architecture
Site Planning
2480 Sand Creek Road
C-1 #311
Brentwood, Ca. 94513
Phone 925.513.3091
Fax 925.513.3099