*RA5

CITY OF MILPITAS

MILPITAS, CALIFORNIA

ENGINEERING DIVISION

SINGLEY AREA STREET REHABILITATION PHASE V

(PROJECT NO. 8193)

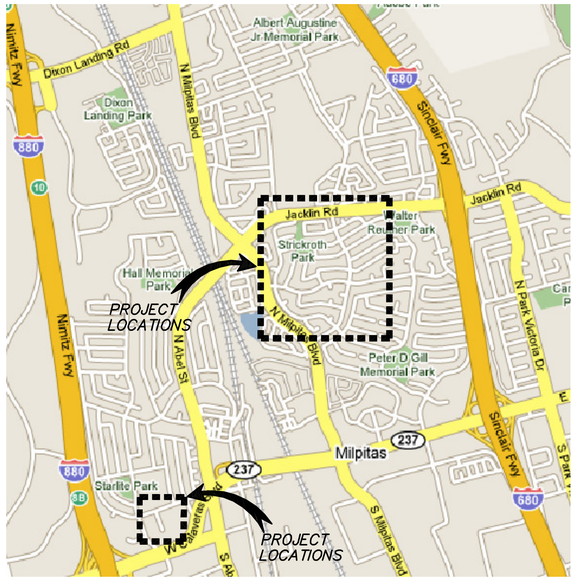

PROJECT LOCATION MAP

N.T.S.

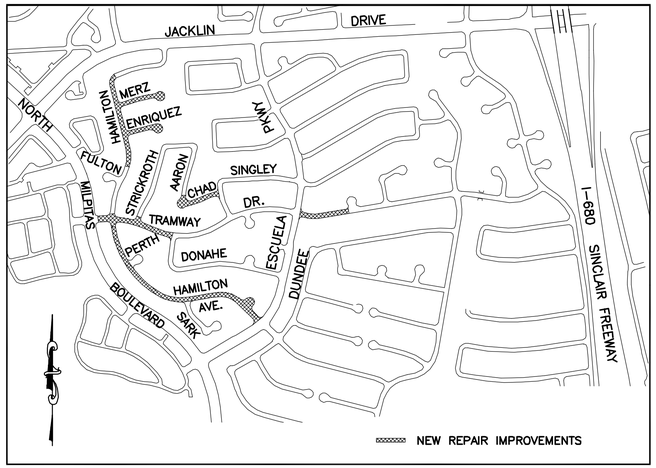

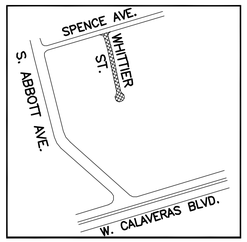

PROJECT LOCATION MAP

N.T.S.

INDEX OF DRAWINGS

SHEET No.	SHEET TITLE
CIVIL	
C1 OF 18	COVER SHEET
C2 OF 18	LEGEND & GENERAL NOTES
C3 OF 18	HAMILTON AVENUE (NEAR MERZ COURT)
C4 OF 18	HAMILTON AVENUE (NEAR TRAMWAY DRIVE)
C5 OF 18	HAMILTON AVENUE (BETWEEN PERTH & SARK COURT)
C6 OF 18	HAMILTON AVENUE (NEAR SARK COURT)
C7 OF 18	HAMILTON AVENUE (NEAR HAMILTON COURT)
C8 OF 18	MERZ COURT
C9 OF 18	ENRIQUEZ COURT
C10 OF 18	CHAD DRIVE
C11 OF 18	TRAMWAY DRIVE (NEAR NORTH MILPITAS BOULEVARD)
C12 OF 18	TRAMWAY DRIVE (NEAR STRICKROTH DRIVE)
C13 OF 18	TRAMWAY DRIVE (NEAR ESCUELA PARKWAY)
C14 OF 18	WHITTIER STREET
C15 OF 18	DETAILS
C16 OF 18	DETAILS
C17 OF 18	AC PAVEMENT OVERLAY
C18 OF 18	AC PAVEMENT OVERLAY

GENERAL NOTES:

PUBLIC SAFETY AND CONVENIENCE:

1. ALL MATERIAL AND WORKMANSHIP SHALL FULLY CONFORM WITH THE SPECIFICATIONS, STANDARDS AND ORDINANCES OF THE CITY OF MILPITAS AND THE STATE STANDARD SPECIFICATIONS DATED MAY 2006. STANDARD DRAWINGS AND DETAILS ARE AVAILABLE AT THE ENGINEERING DEPARTMENT, 408-586-3300.
2. PUBLIC WORKS INSPECTION SHALL BE NOTIFIED 48 HOURS PRIOR TO THE START OF ANY WORK BY THE CONTRACTOR OR SUBCONTRACTORS, 408-586-2884.
3. CONTRACTOR SHALL PROVIDE ADEQUATE TRAFFIC CONTROLS INCLUDING FLAG PERSONS PER SPECIFICATIONS AND SHALL SUBMIT A TRAFFIC CONTROL PLAN SUBJECT TO THE APPROVAL OF THE CITY ENGINEER PRIOR TO THE START OF WORK. THE CITY RESERVES THE RIGHT TO REQUIRE MODIFICATIONS TO THE APPROVED PLAN IN THE FIELD.
4. ALL EXISTING UTILITIES AND IMPROVEMENTS THAT BECOME DAMAGED DURING CONSTRUCTION SHALL BE COMPLETELY RESTORED TO THE SATISFACTION OF THE CITY ENGINEER, AT CONTRACTOR'S SOLE EXPENSE.
5. SAFETY MEASURES: AT ALL TIMES THE CONTRACTOR SHALL BE SOLELY AND COMPLETELY RESPONSIBLE FOR CONDITIONS OF THE JOB SITE INCLUDING TRAFFIC, PUBLIC SAFETY, WORKER SAFETY AND PROPERTY, (THIS REQUIREMENT SHALL APPLY CONTINUOUSLY AND NOT JUST DURING NORMAL WORKING HOURS), CONTRACTOR SHALL BE RESPONSIBLE TO PROVIDE FOR ALL NECESSARY CONTINUOUS SAFETY REVIEWS OF THE CONDITIONS. WHENEVER THE CONTRACTOR'S OPERATIONS CREATE A CONDITION HAZARDOUS TO THE TRAFFIC OR PUBLIC, CONTRACTOR SHALL FURNISH, INSTALL AND MAINTAIN APPROPRIATE TRAFFIC SAFETY DEVICES AND SIGNAGE TO PREVENT ACCIDENTS OR DAMAGE OR INJURY TO THE PUBLIC.
6. CONTRACTOR SHALL NOTIFY MILPITAS UNIFIED SCHOOL DISTRICT, ALL TRANSPORTATION COMPANIES, ALLIED WASTE SERVICES AND EMERGENCY SERVICES OF PAVING SCHEDULE TO ALLOW COORDINATION. SEE SPECIFICATIONS, SECTION E-01 FOR LISTINGS, PHONE NUMBERS AND REQUIREMENTS. CONTRACTOR SHALL COORDINATE PAVING OPERATIONS WITH THE SCHOOL DISTRICT AND THE CITY.
7. CONTRACTOR SHALL PROVIDE ALL BUSINESSES AND RESIDENCES ADVANCE NOTICE OF DRIVEWAY DISRUPTIONS IN ACCORDANCE WITH SPECIFICATIONS REQUIREMENTS. REFER TO SPECIFICATIONS, SECTION E-1.
8. CONTRACTOR SHALL MAINTAIN THE PROJECT SITES IN A NEAT AND PROFESSIONAL CONDITION AT ALL TIMES. CONTRACTOR SHALL REMOVE ALL DEBRIS AND EQUIPMENT AND NO STOCKPILING OF MATERIALS AT THE END OF EACH WORKING DAY.
9. CONTRACTOR SHALL SCHEDULE THE WORK SO THAT PARKING IS NOT RESTRICTED FOR ANY TWO ADJACENT STREETS AT THE SAME TIME.
10. CONTRACTOR SHALL CONFORM TO ALL APPLICABLE OCCUPATIONAL SAFETY AND HEALTH STANDARDS AND REGULATIONS BY THE CITY, COUNTY AND STATE.

PROJECT BENCHMARK

BENCHMARK FOR WHITTIER STREET
POINT NAME: ABB-SPE
BRASS DISK IN MONUMENT WELL AT INTERSECTION ABBOTT AVENUE AND SPENCE AVENUE. ELEVATION = 11.912

BENCHMARK FOR ALL OTHER STREETS
POINT NAME: ESC-JAC
CHISELED SQUARE ON SOUTH TOP OF CURB OF JACKLIN DRIVE AT SOUTH EAST CURB RETURN ESCUELA PARKWAY AND JACKLIN DRIVE.
ELEVATION = 21.660; NGVD 29

LFR
1900 Powell Street
12th Floor
Emeryville, CA 94608
Phone: (510) 652-4500
Fax: (510) 652-2246

Designer's Stamp

Record Drawings

Project Engineer: _____ Date: _____

Designer: _____ Date: _____

Public Works Inspector: _____ Date: _____

Public Improvements Initially Accepted by the City Council on: _____

Drawn By: NRC Date: 4/29/08

Checked By: _____ Date: _____

Designed By: _____ Date: _____

Revisions

Num.	Description	Engr. Aprv.	Date

CITY OF MILPITAS
CALIFORNIA
INCORPORATED JANUARY 26, 1954

CITY OF MILPITAS
ENGINEERING DIVISION

SINGLEY AREA STREET REHABILITATION PHASE V
COVER SHEET

RECOMMENDED FOR BIDDING BY: _____ DATE: _____
Jeff Leung, Acting Principal Civil Engineer

APPROVED FOR BIDDING BY: _____ DATE: _____
Greg Armendariz, Public Works Director / City Engineer

PROJECT NO. 0010963200

DRAWING NO. --

E.P. NO. --

SCALE: N.T.S.

SHEET C1 OF 18

I:\Design\2010\0962\0010963\C01\Cover.dwg Apr 29, 2008-3:45pm