CITY OF MILPITAS

STREET SLURRY SEAL PROJECT 2013

PROJECT NO. 4268

*6

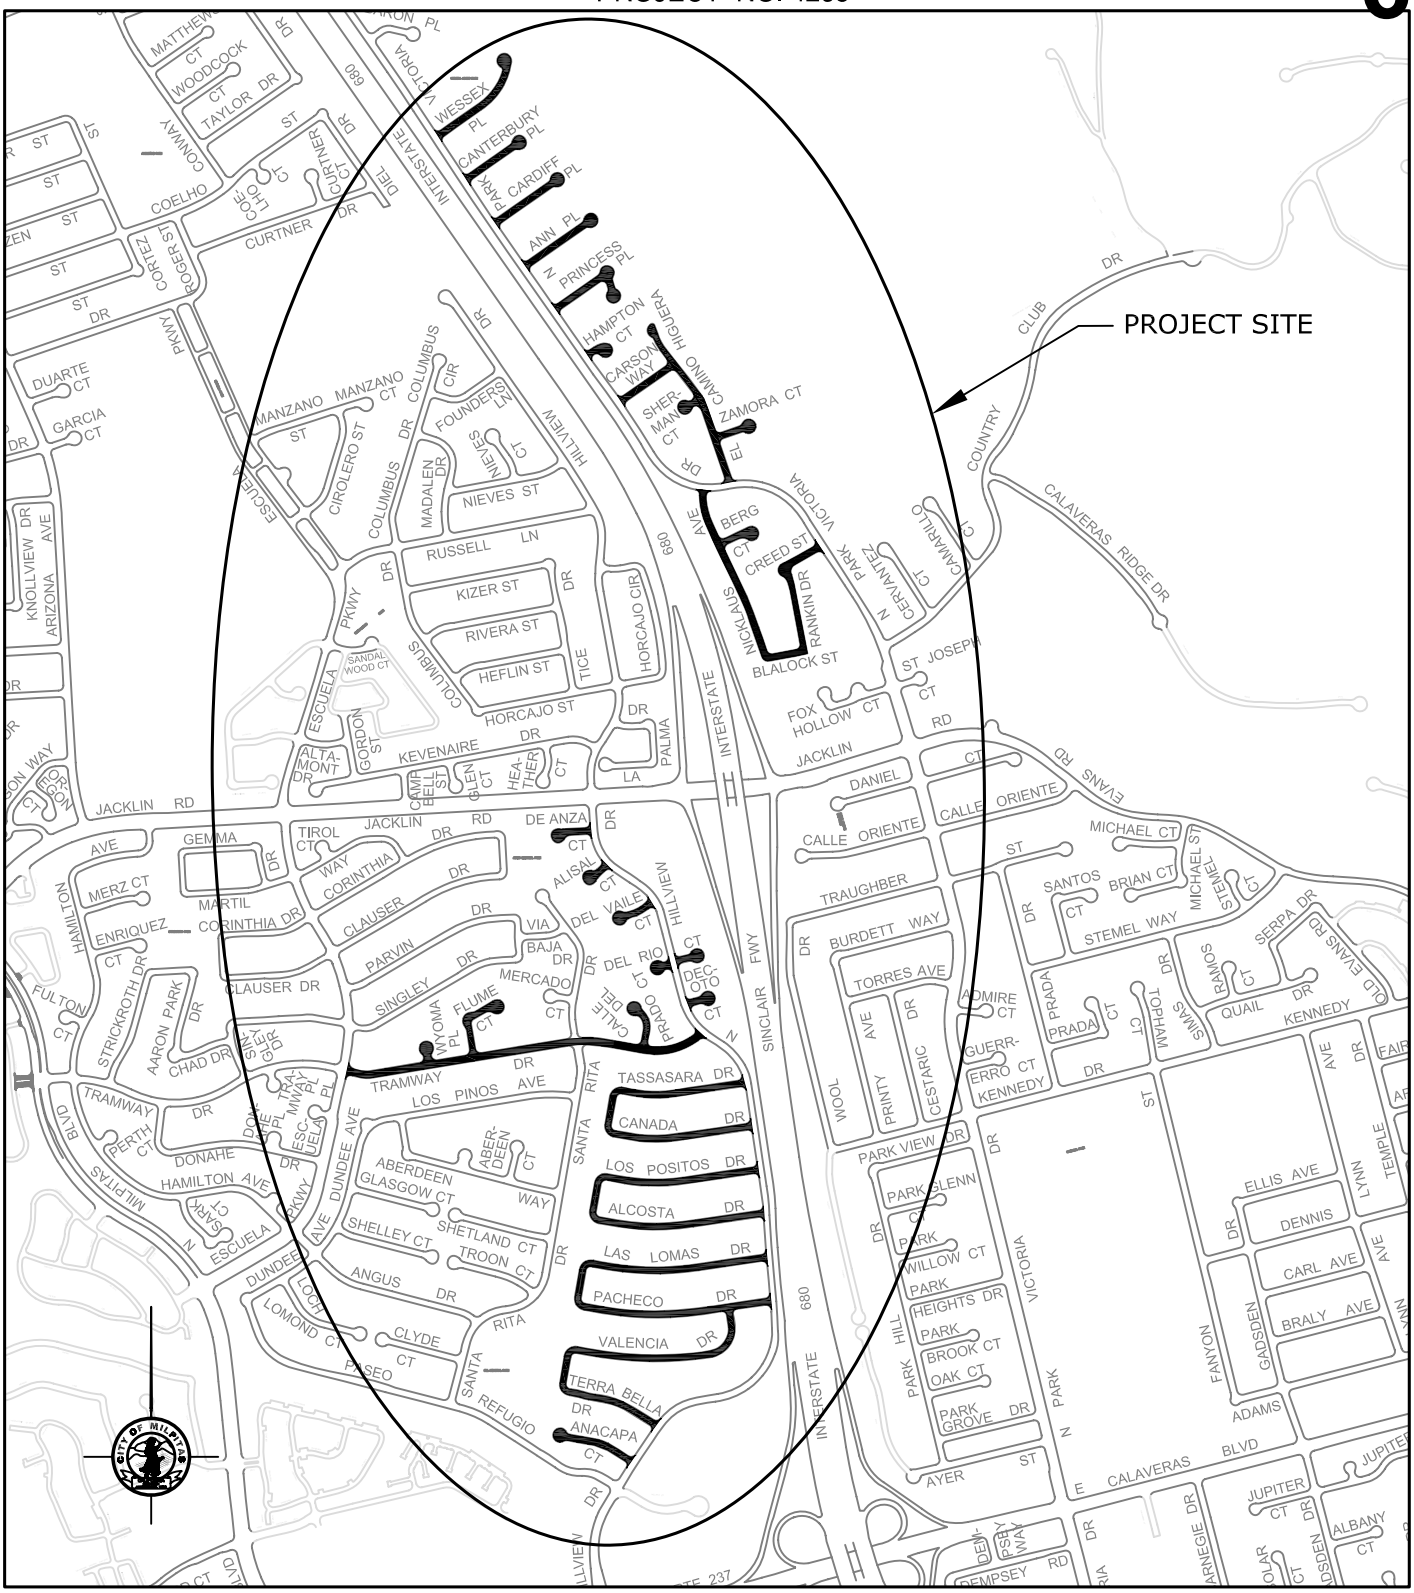

PROJECT SITE

Drawn By: NF Date: 5/15/2012	RECOMMENDED BY: _____ Steve M. Chan, Traffic Engineer	Project No. 4268
Check By: SC Date: 5/15/2012		Scale: N. T. S.
Designed By: JN Date: 5/15/2012	APPROVED BY: _____ Greg Armandariz, Public Works Director/City Engineer	Sheet No. 1 of 17