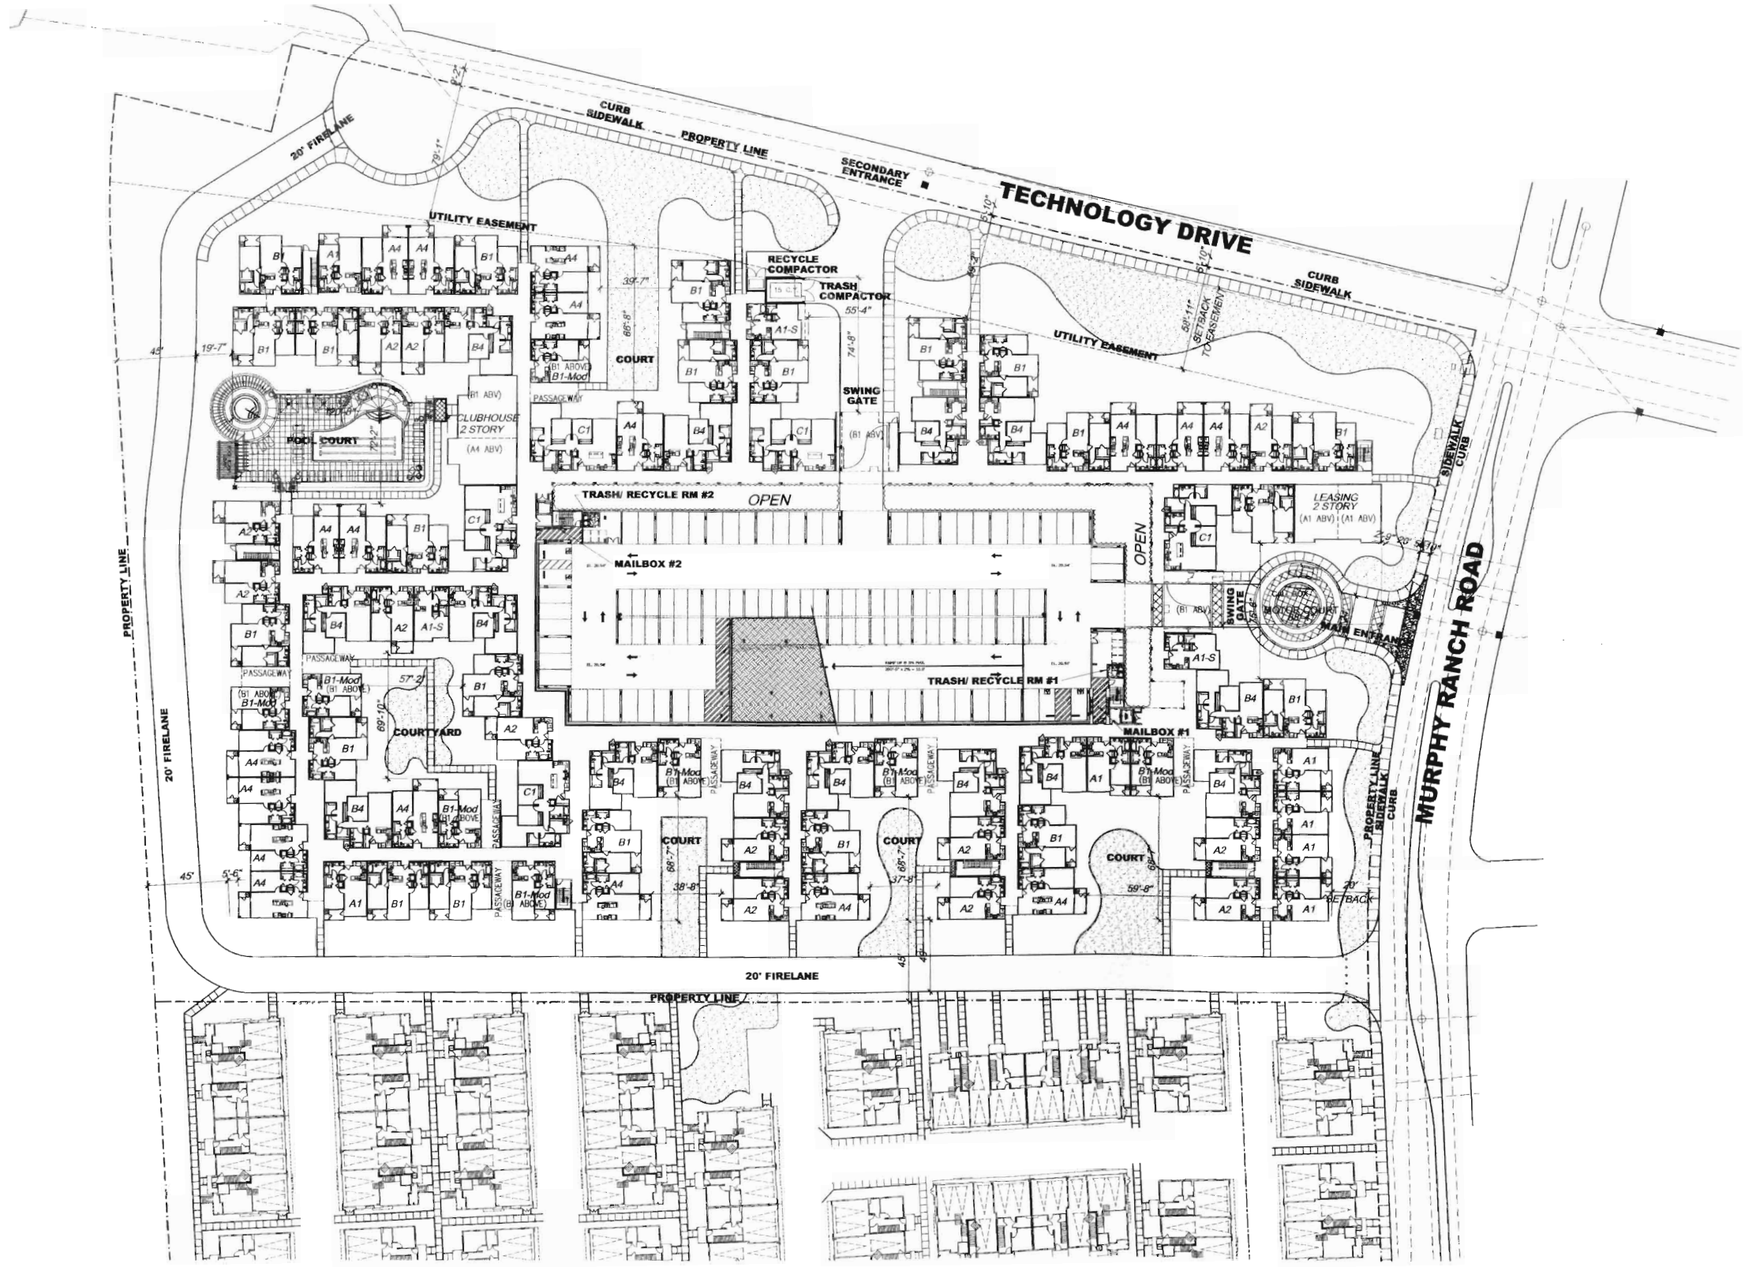

SITE PLAN

FIGURE 4