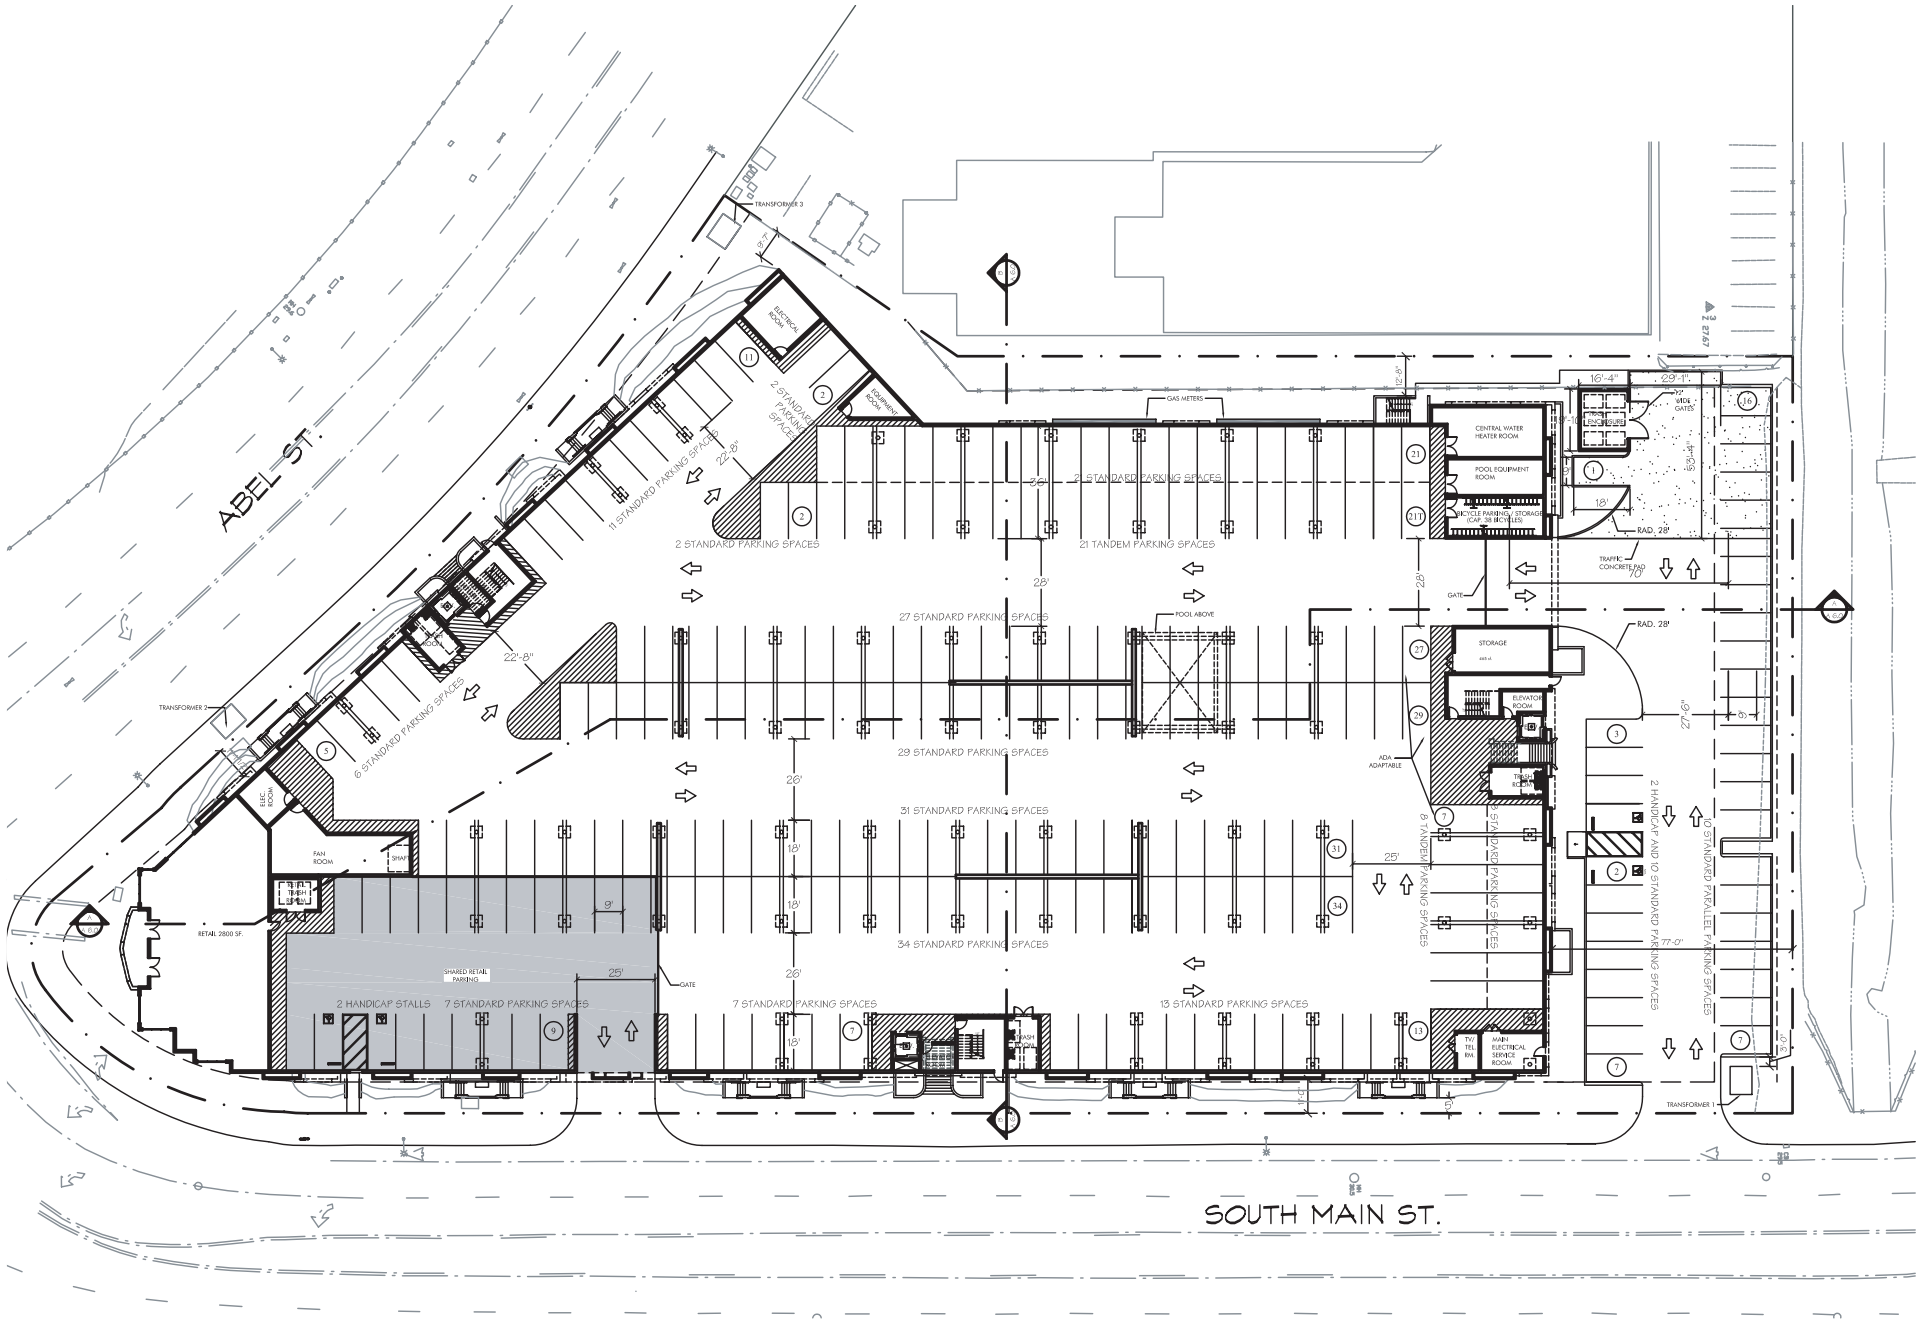

PARKING PLAN

FIGURE 4