24

CITY OF MILPITAS
MONTAGUE EXPRESSWAY EASTBOUND MEDIAN MODIFICATION BETWEEN PIPER DRIVE AND GLADDING COURT

PROJECT NO. 4179

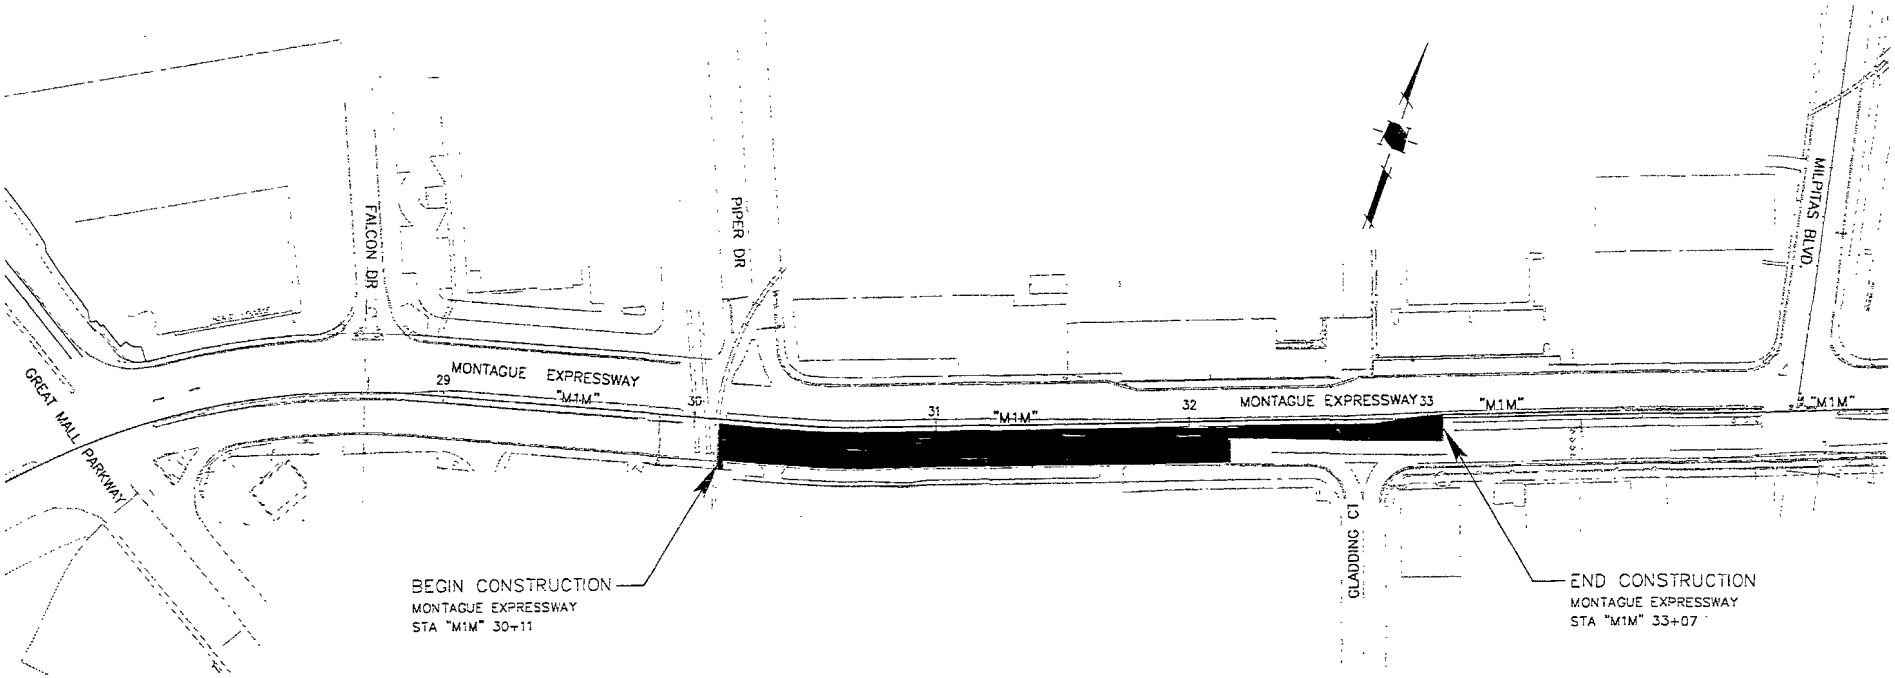

VICINITY MAP
1:1000

ALL DIMENSIONS ARE IN METERS UNLESS OTHERWISE NOTED

METRIC

County of Santa Clara

HMH ENGINEERS
San Jose (408) 487-2200
Gilroy (408) 846-0707
www.hmh-engineers.com

Designer's Stamp

Record Drawings
Project Engineer: _____ Date: _____
Designer: _____ Date: _____
Public Works Inspector: _____ Date: _____
Public Improvements Initially Accepted by the City Council on: _____

Drawn By: LR Date: 02/06
Checked By: M.M. Date: 02/06
Designed By: JK Date: 02/06
Filename: 2702101GN01.DWG
Plot Date: 05/07/06

Revisions

Num.	Description	Engr. Aprv.	Date

CITY OF MILPITAS
ENGINEERING DIVISION
MONTAGUE EXPRESSWAY MEDIAN MODIFICATION
COVER SHEET AND DRAWING INDEX

RECOMMENDED FOR BIDDING BY: _____ DATE: _____
Jeff Leung, Associate Civil Engineer

APPROVED FOR BIDDING BY: _____ DATE: _____
Greg Armendariz, Public Works Director/City Engineer

PROJECT NO. 2702.00.101
DRAWING NO. GN1
E.P. NO.
SCALE: 1:1000
SHEET 1 OF 10