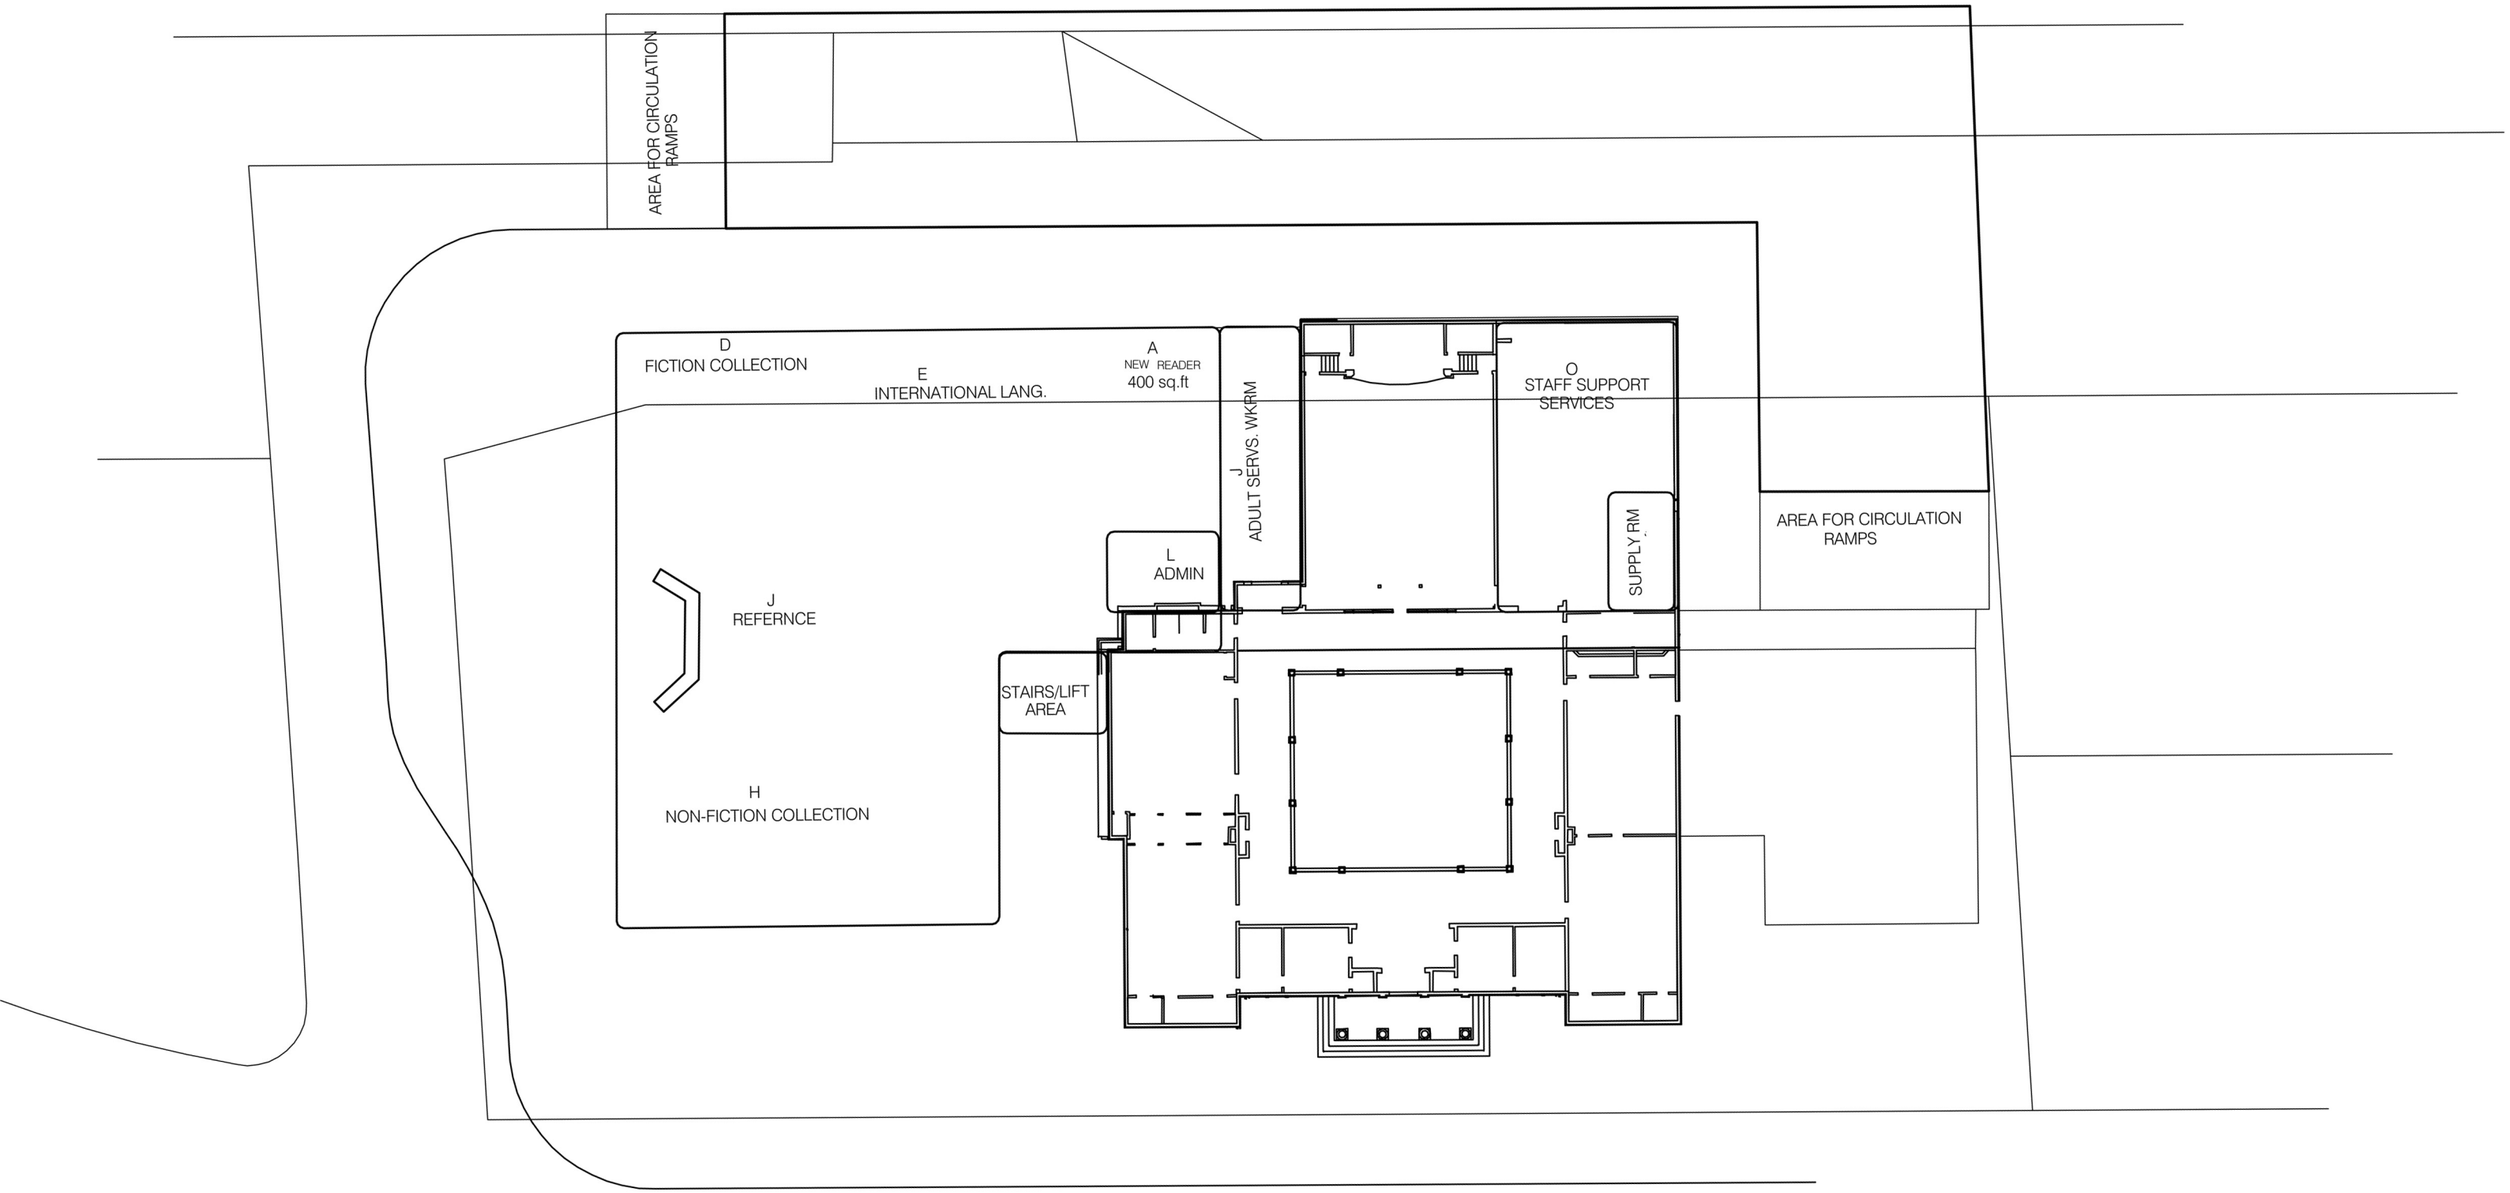

SECOND FLOOR PLAN

ALTERNATIVE SCHEME 4
SCALE 1'-0" : 1/64"

09/19/2003

Alternative 0.4

RIPLEYSCOGGINLLP