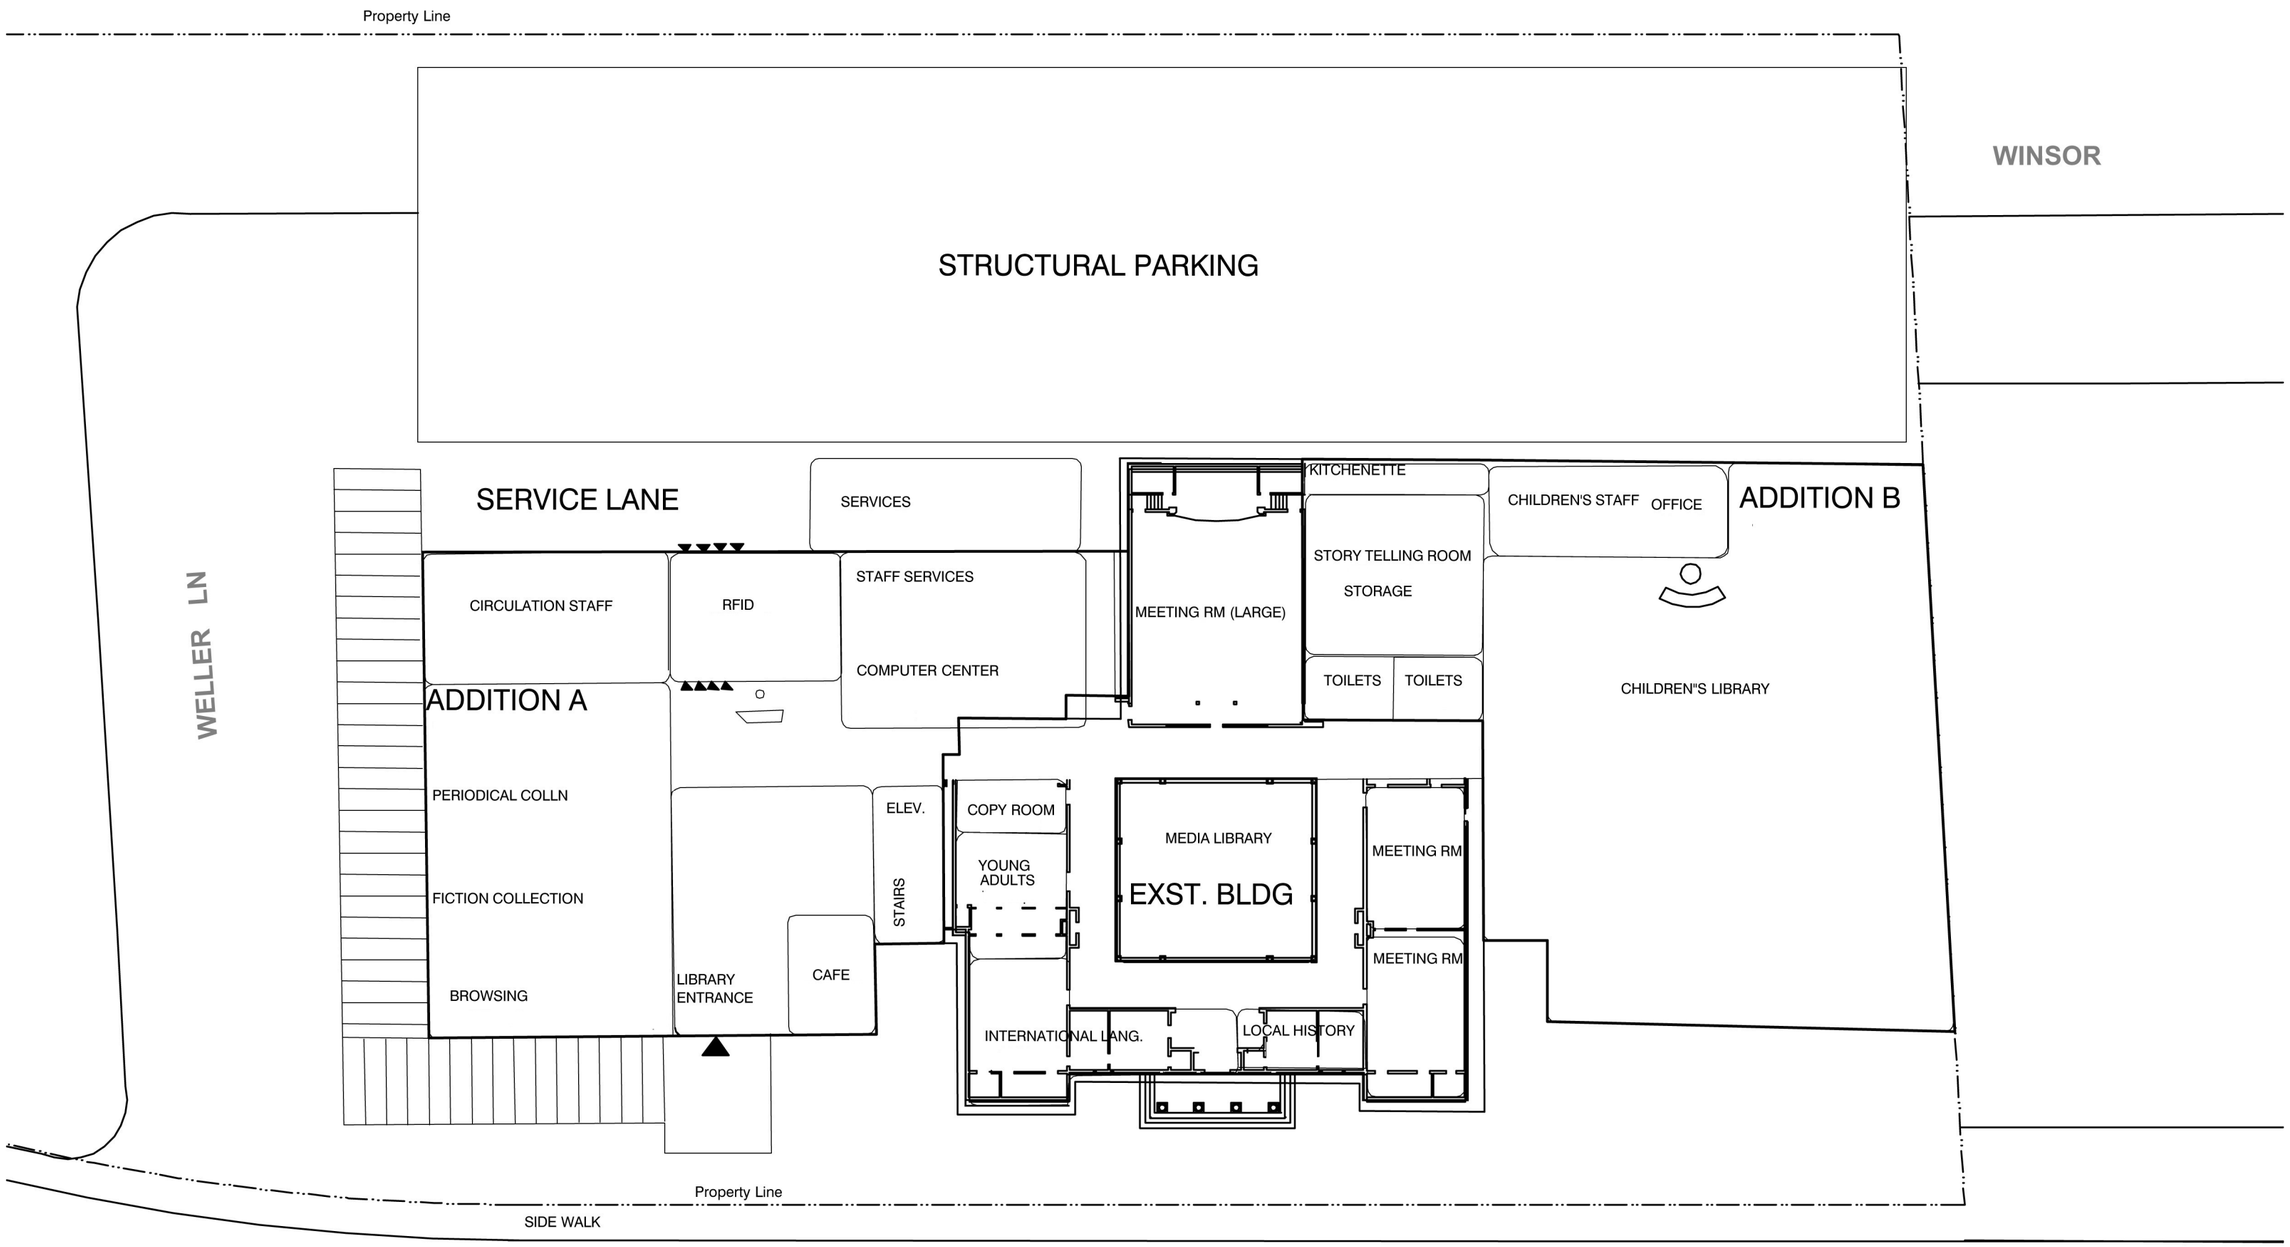

Alternative 1 60000 sq.ft
First Floor Plan

09/22/2003

RIPLEYSCOGGIN LLP