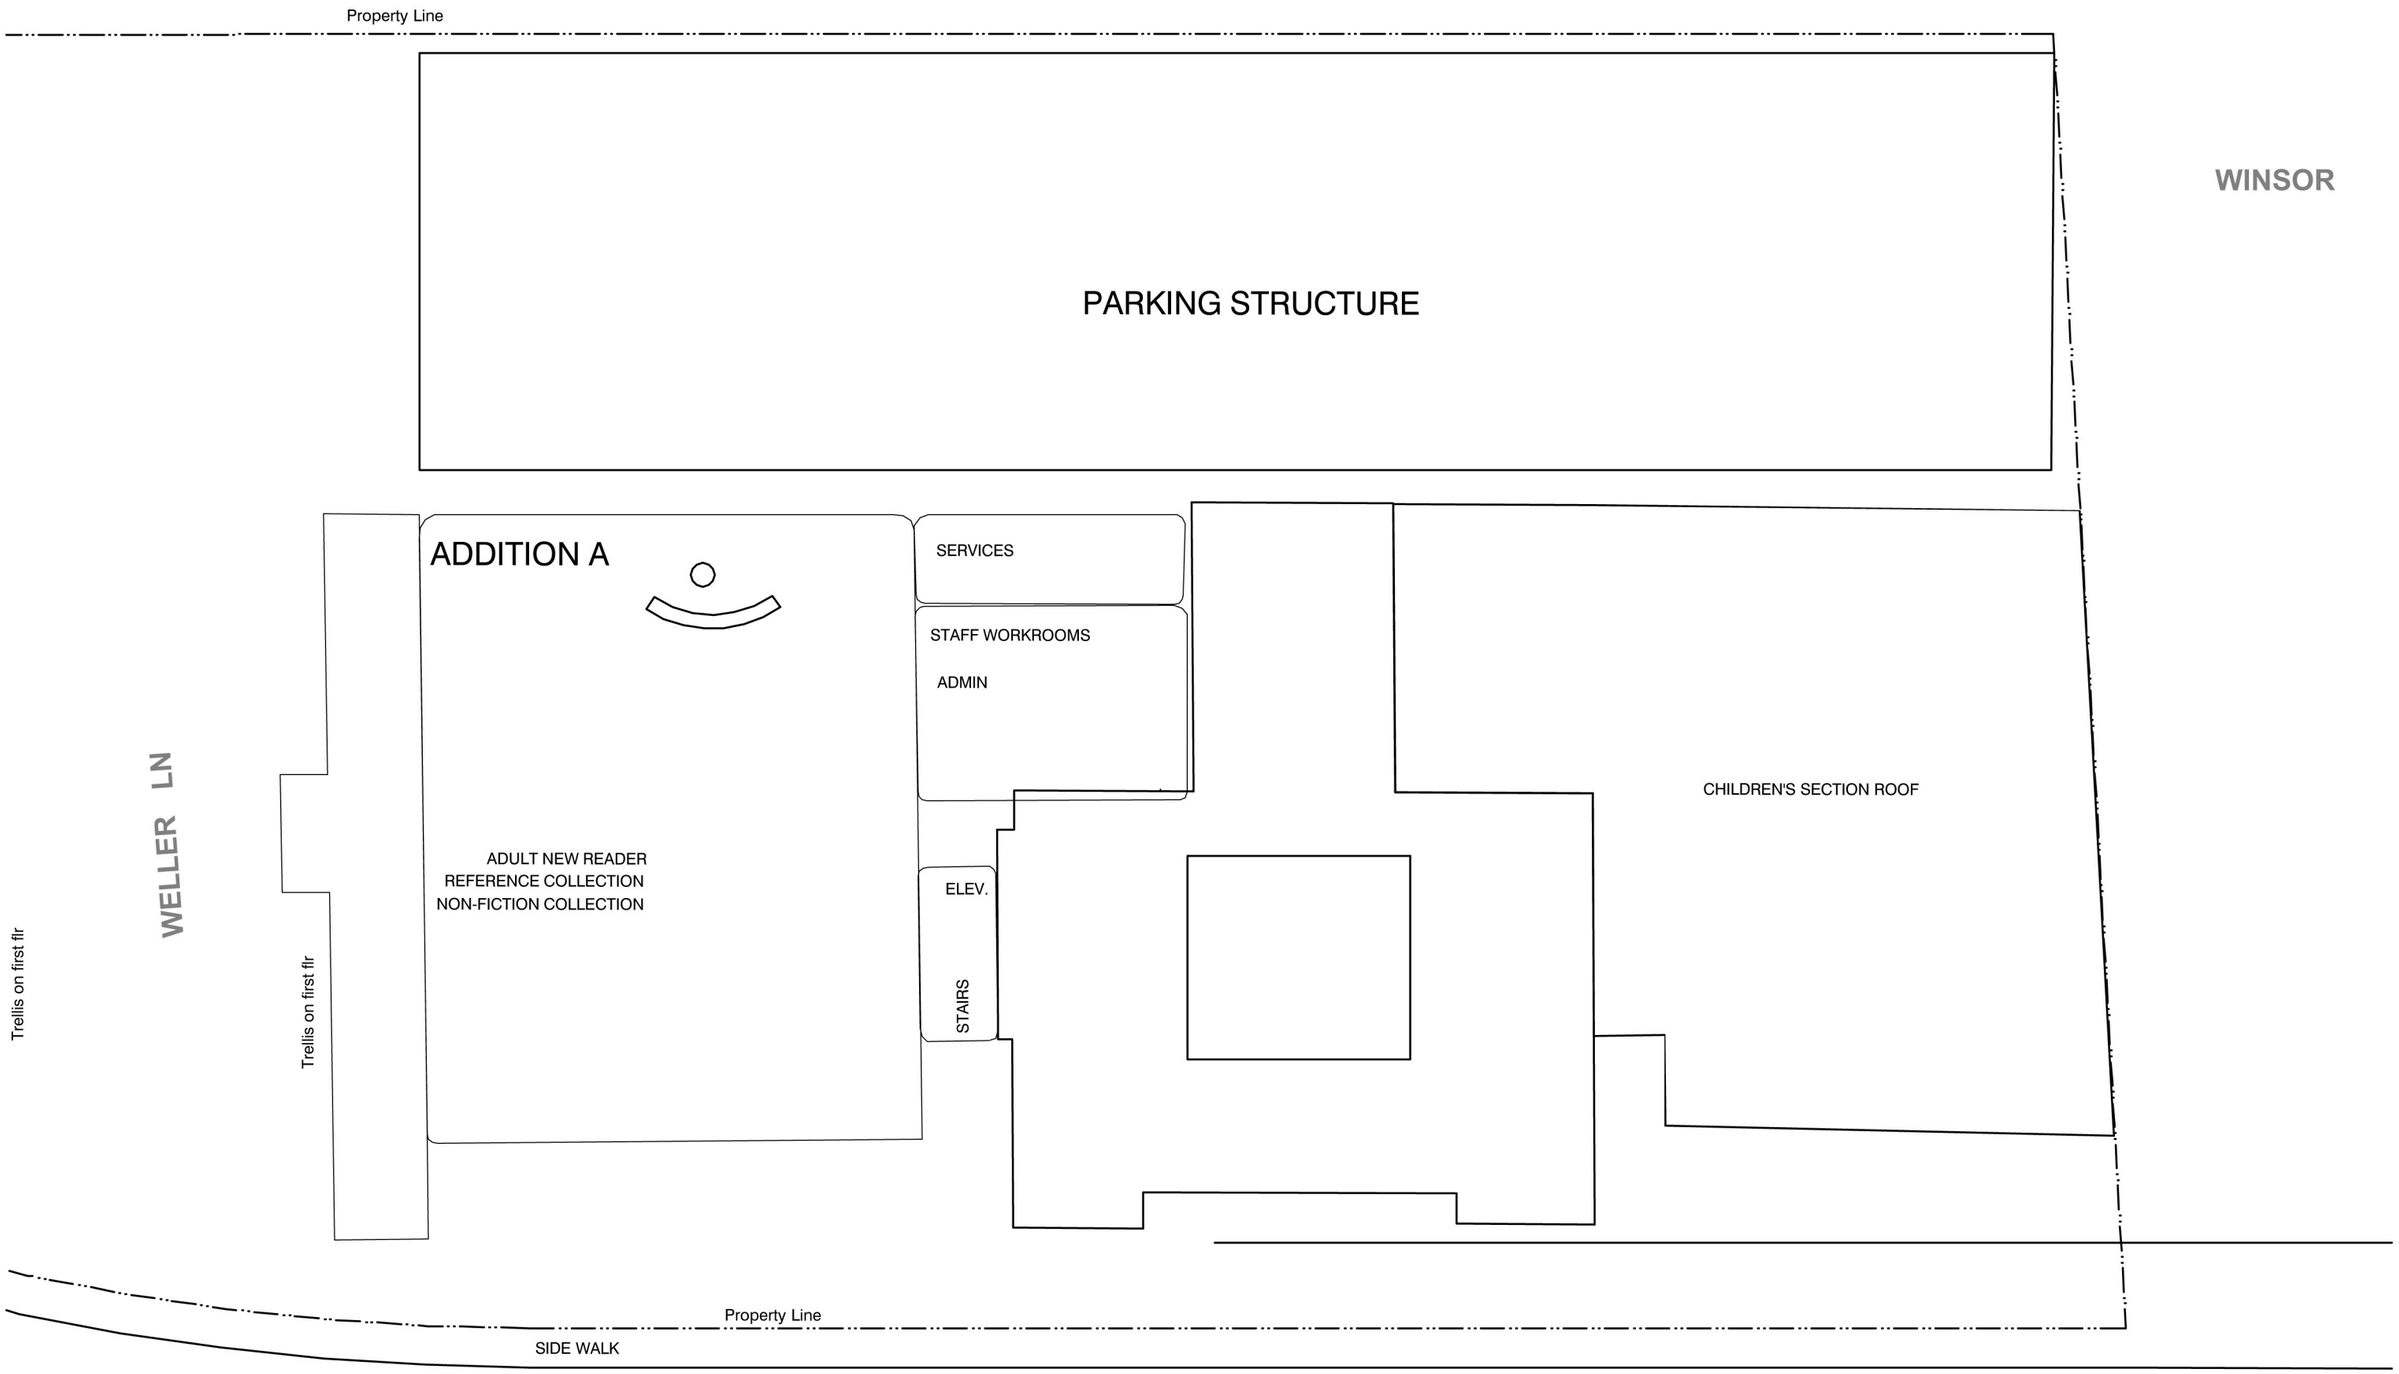

Alternative 2 60000 sq.ft
Second Floor Plan

09/22/2003

RIPLEYSCOGGINLLP