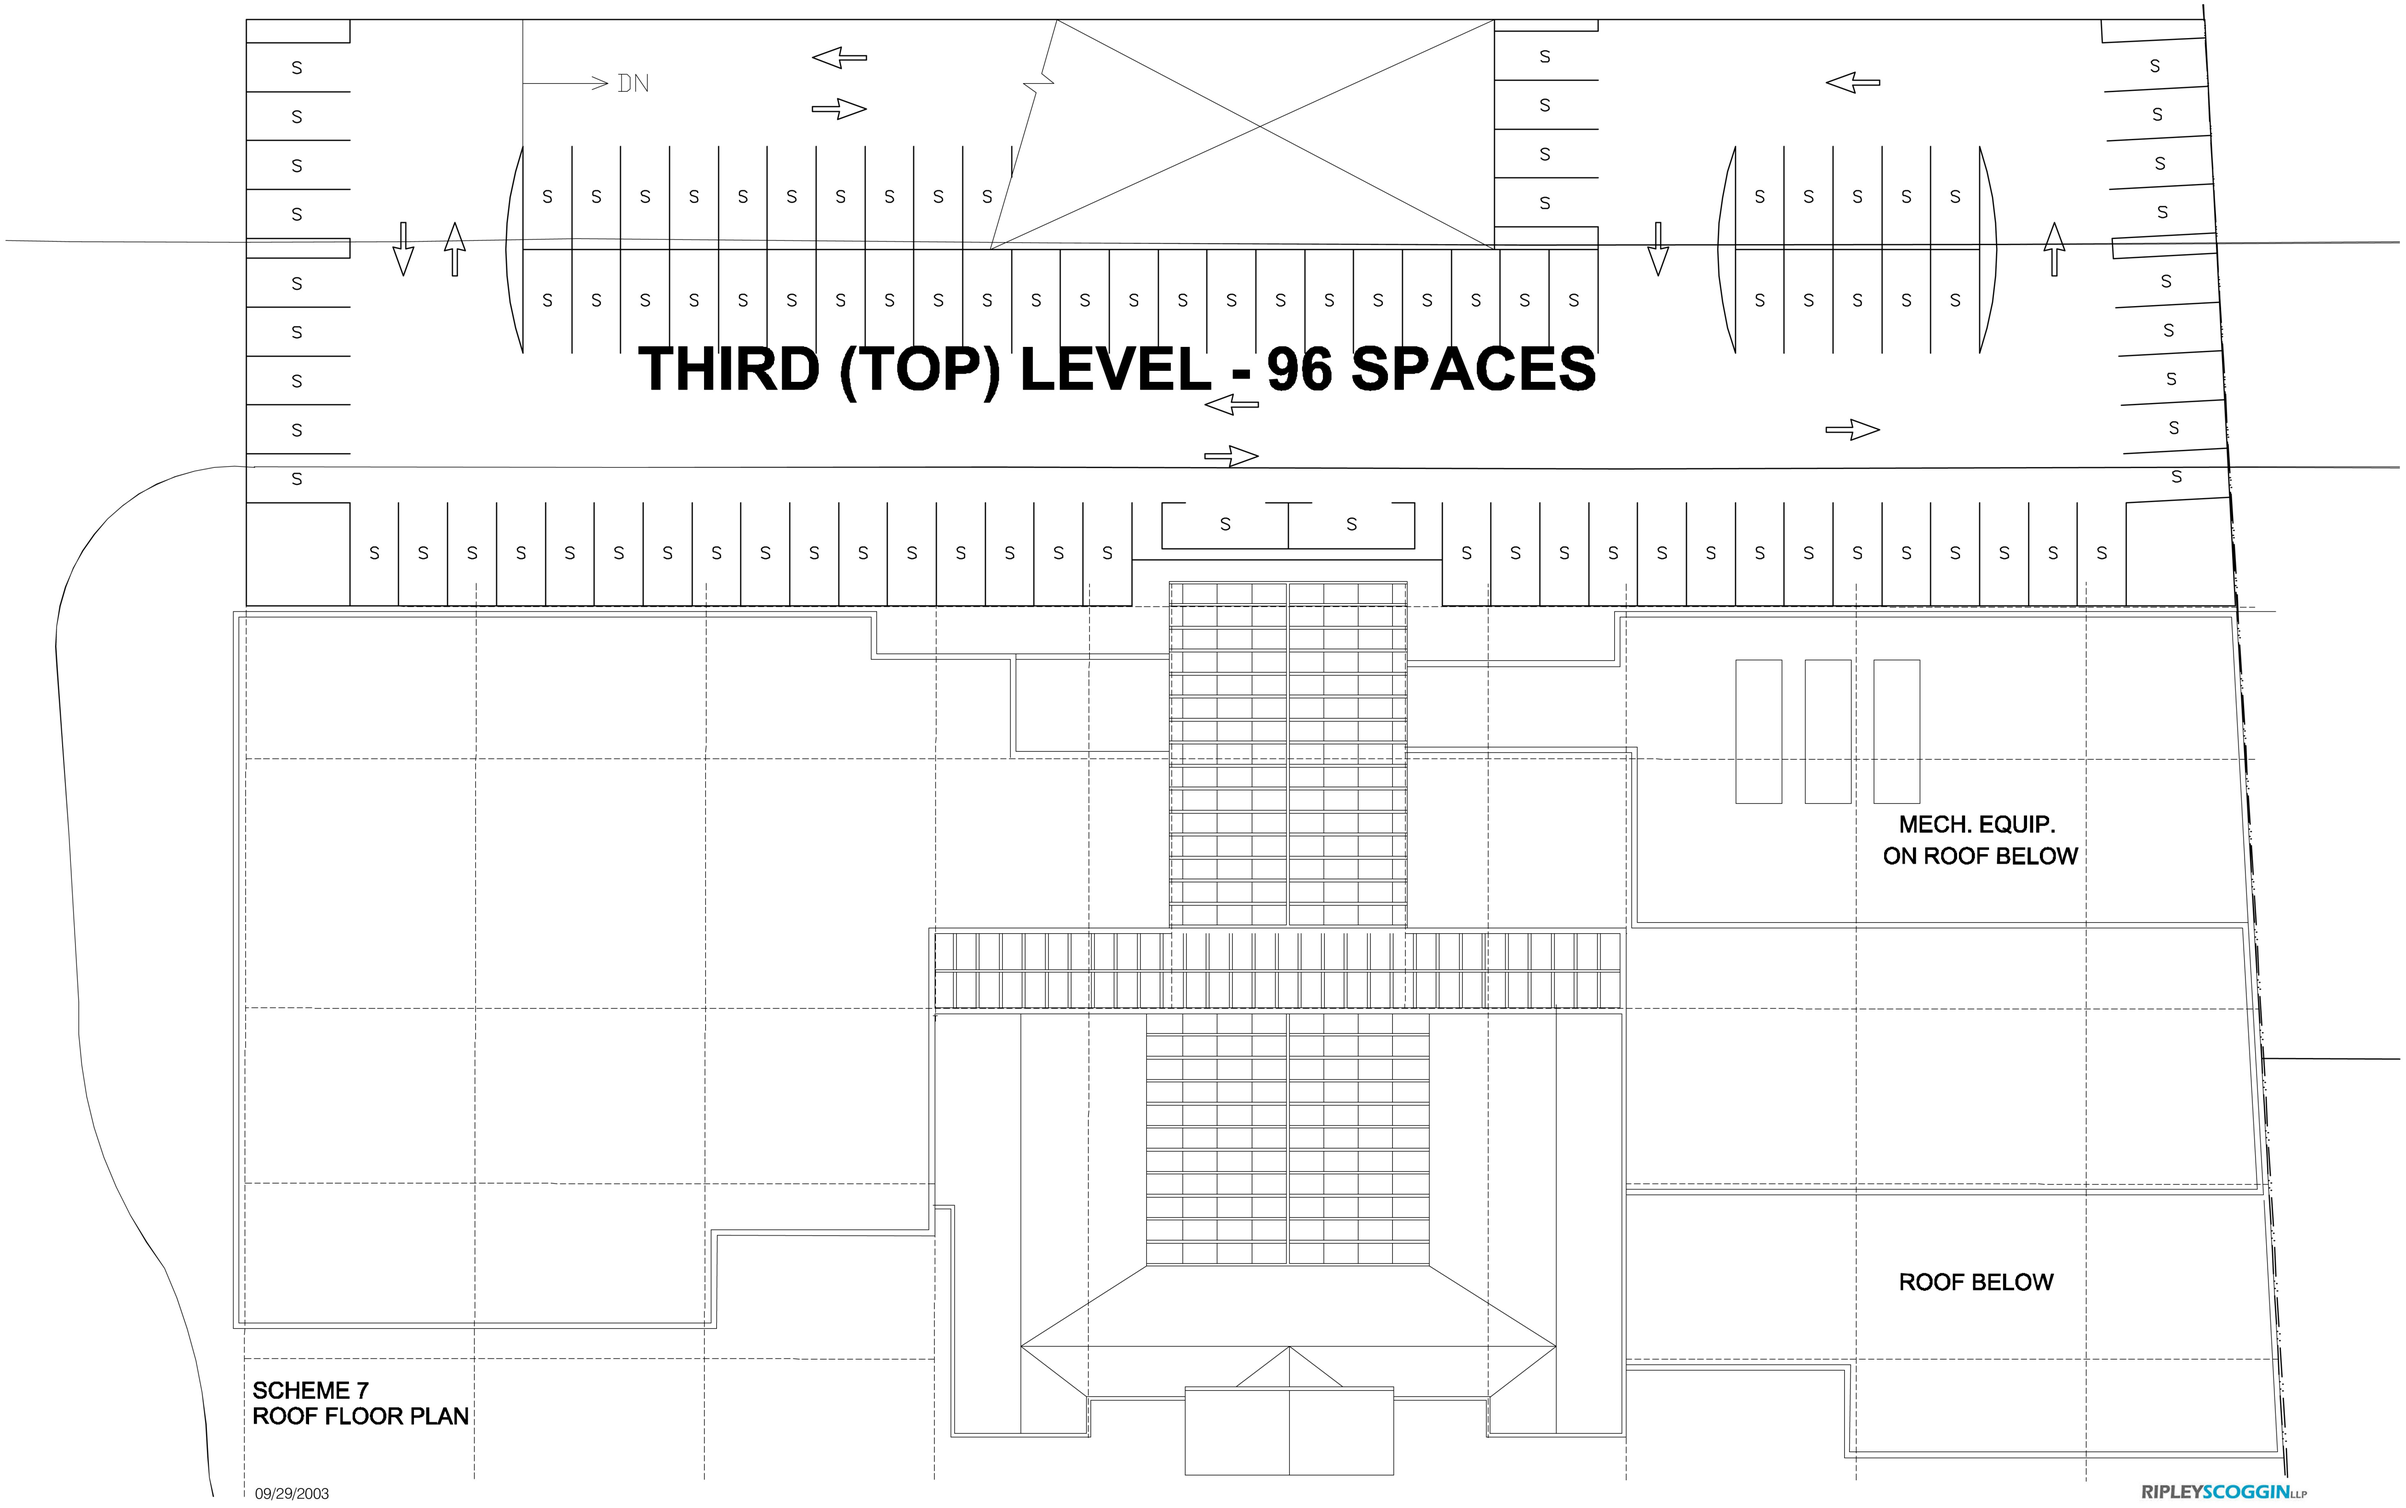

SCHEME 7
ROOF FLOOR PLAN

09/29/2003

RIPLEYSCOGGINLLP