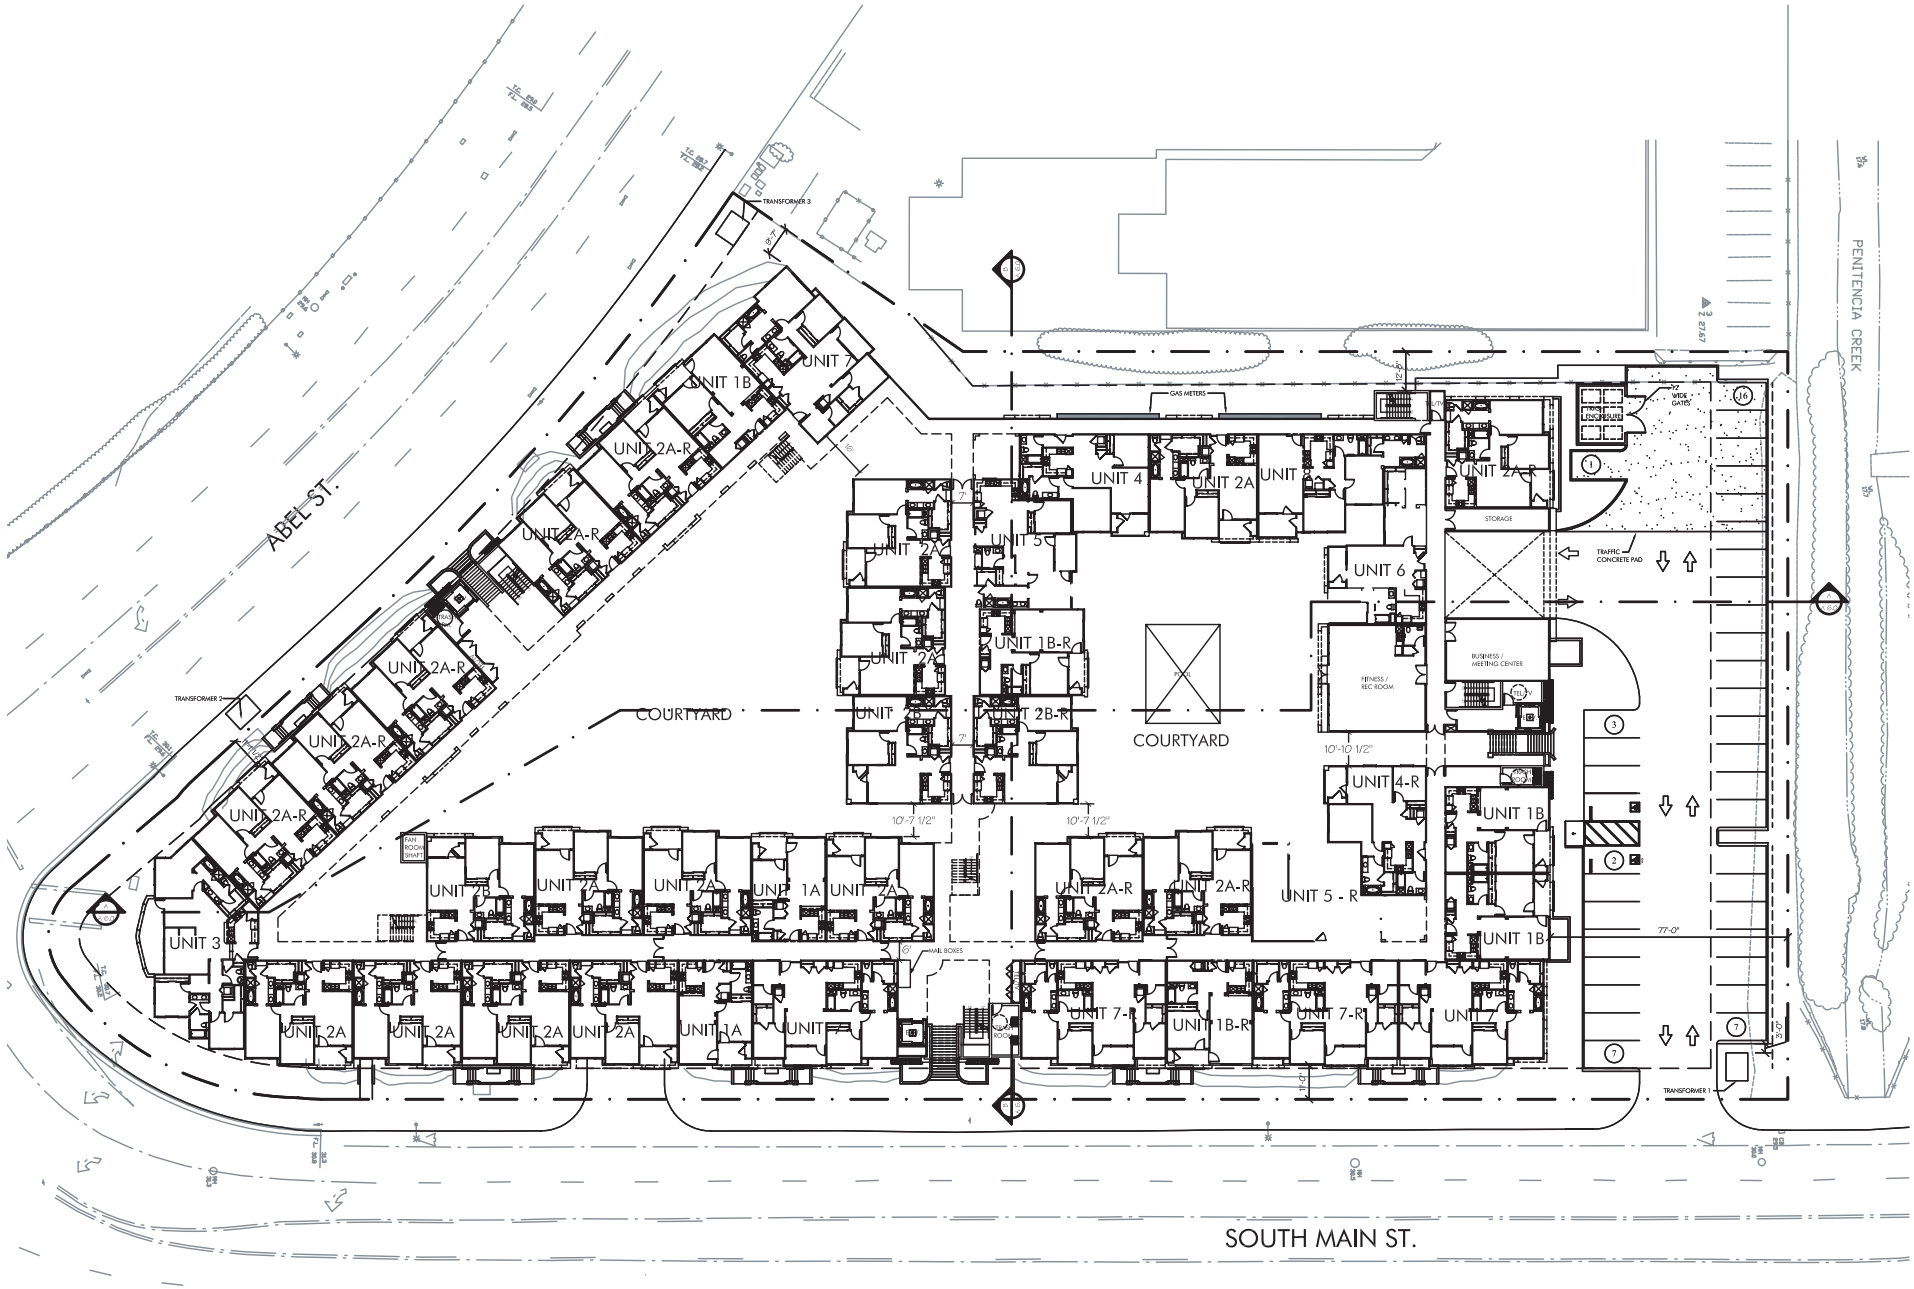

SITE PLAN

FIGURE 3