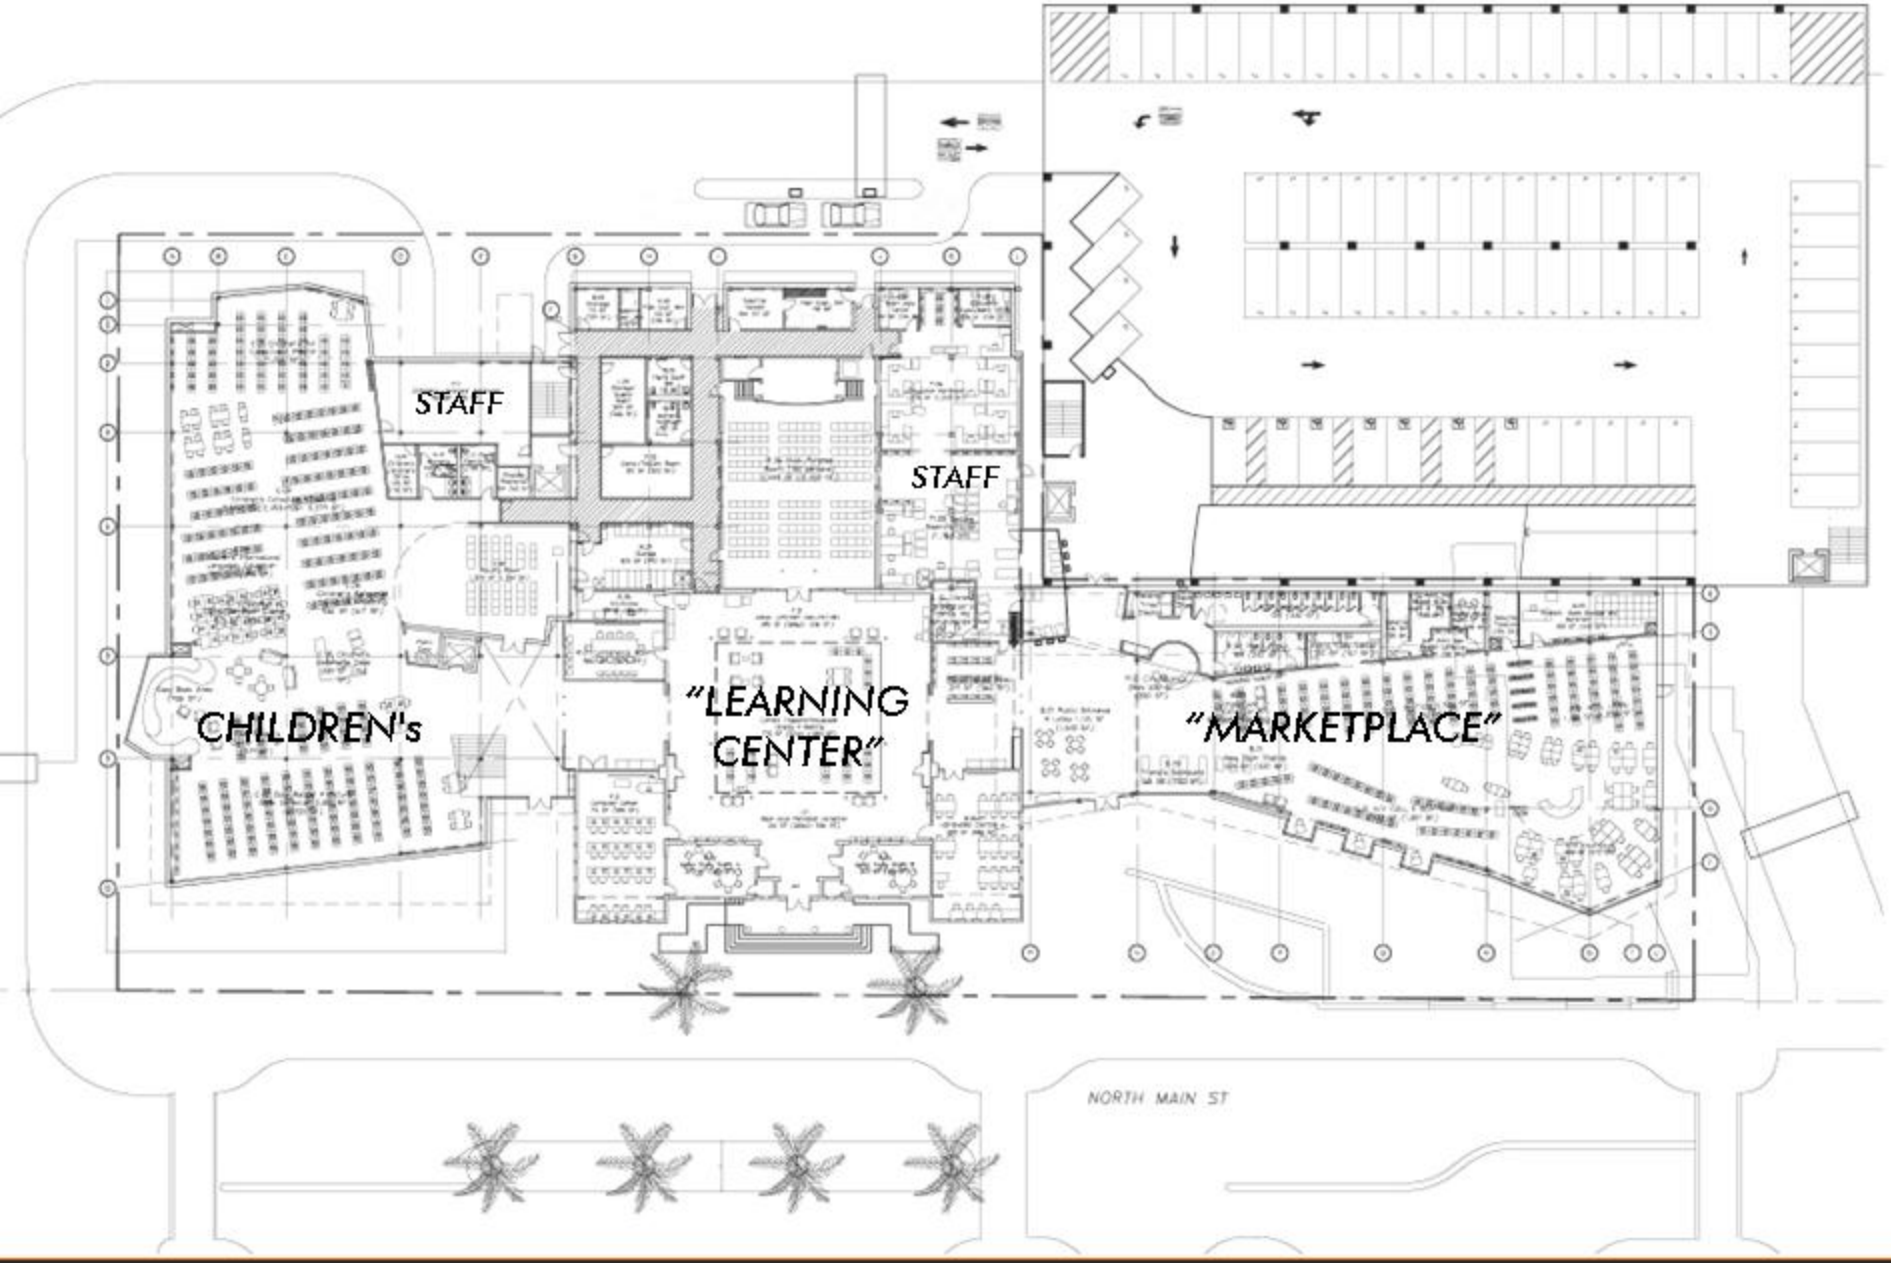

SCHEMATIC DESIGN FIRST FLOOR PLAN

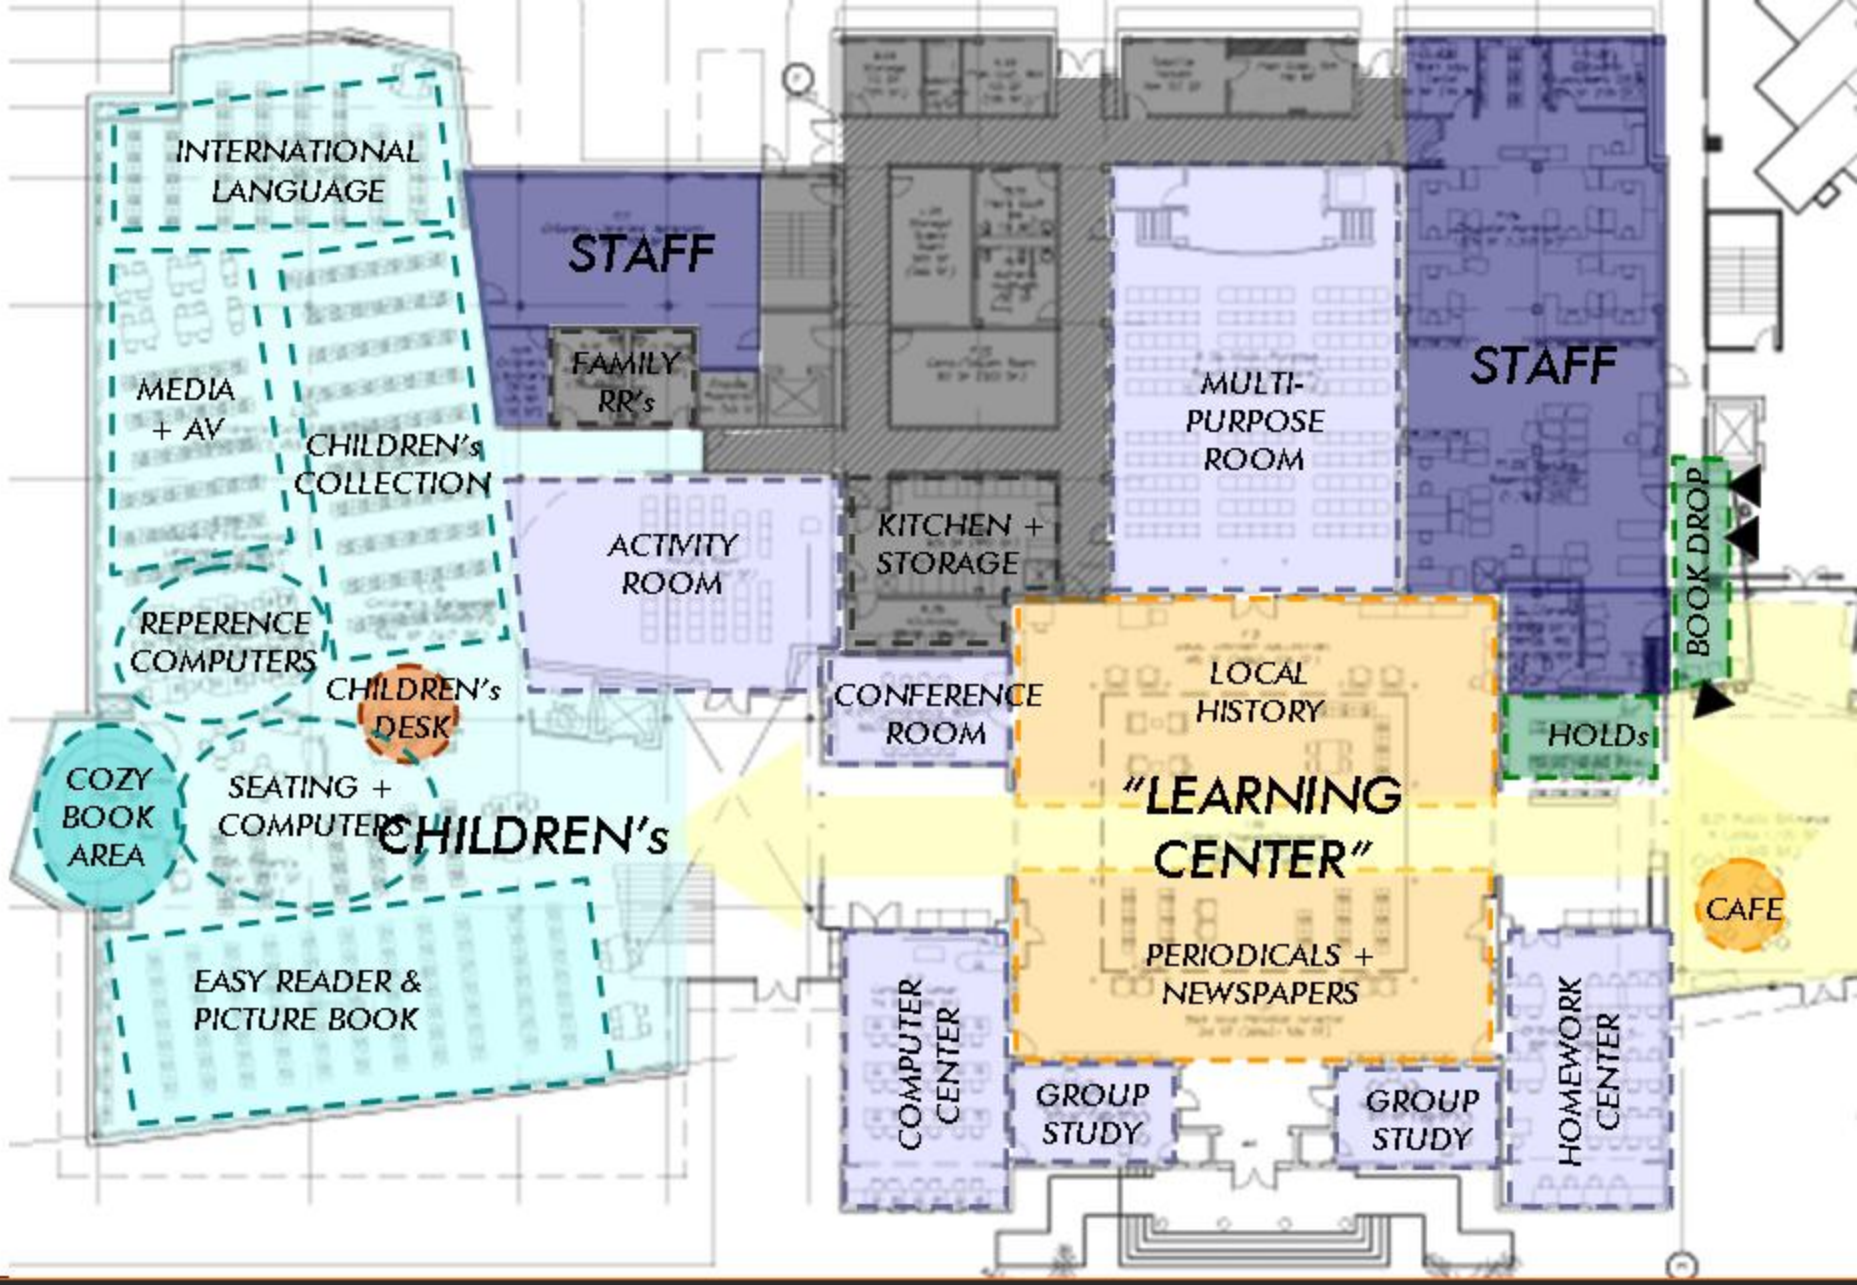

SCHEMATIC DESIGN FIRST FLOOR PLAN - *"learning center" and children's*

South Wing "MEDIA Center" Plan

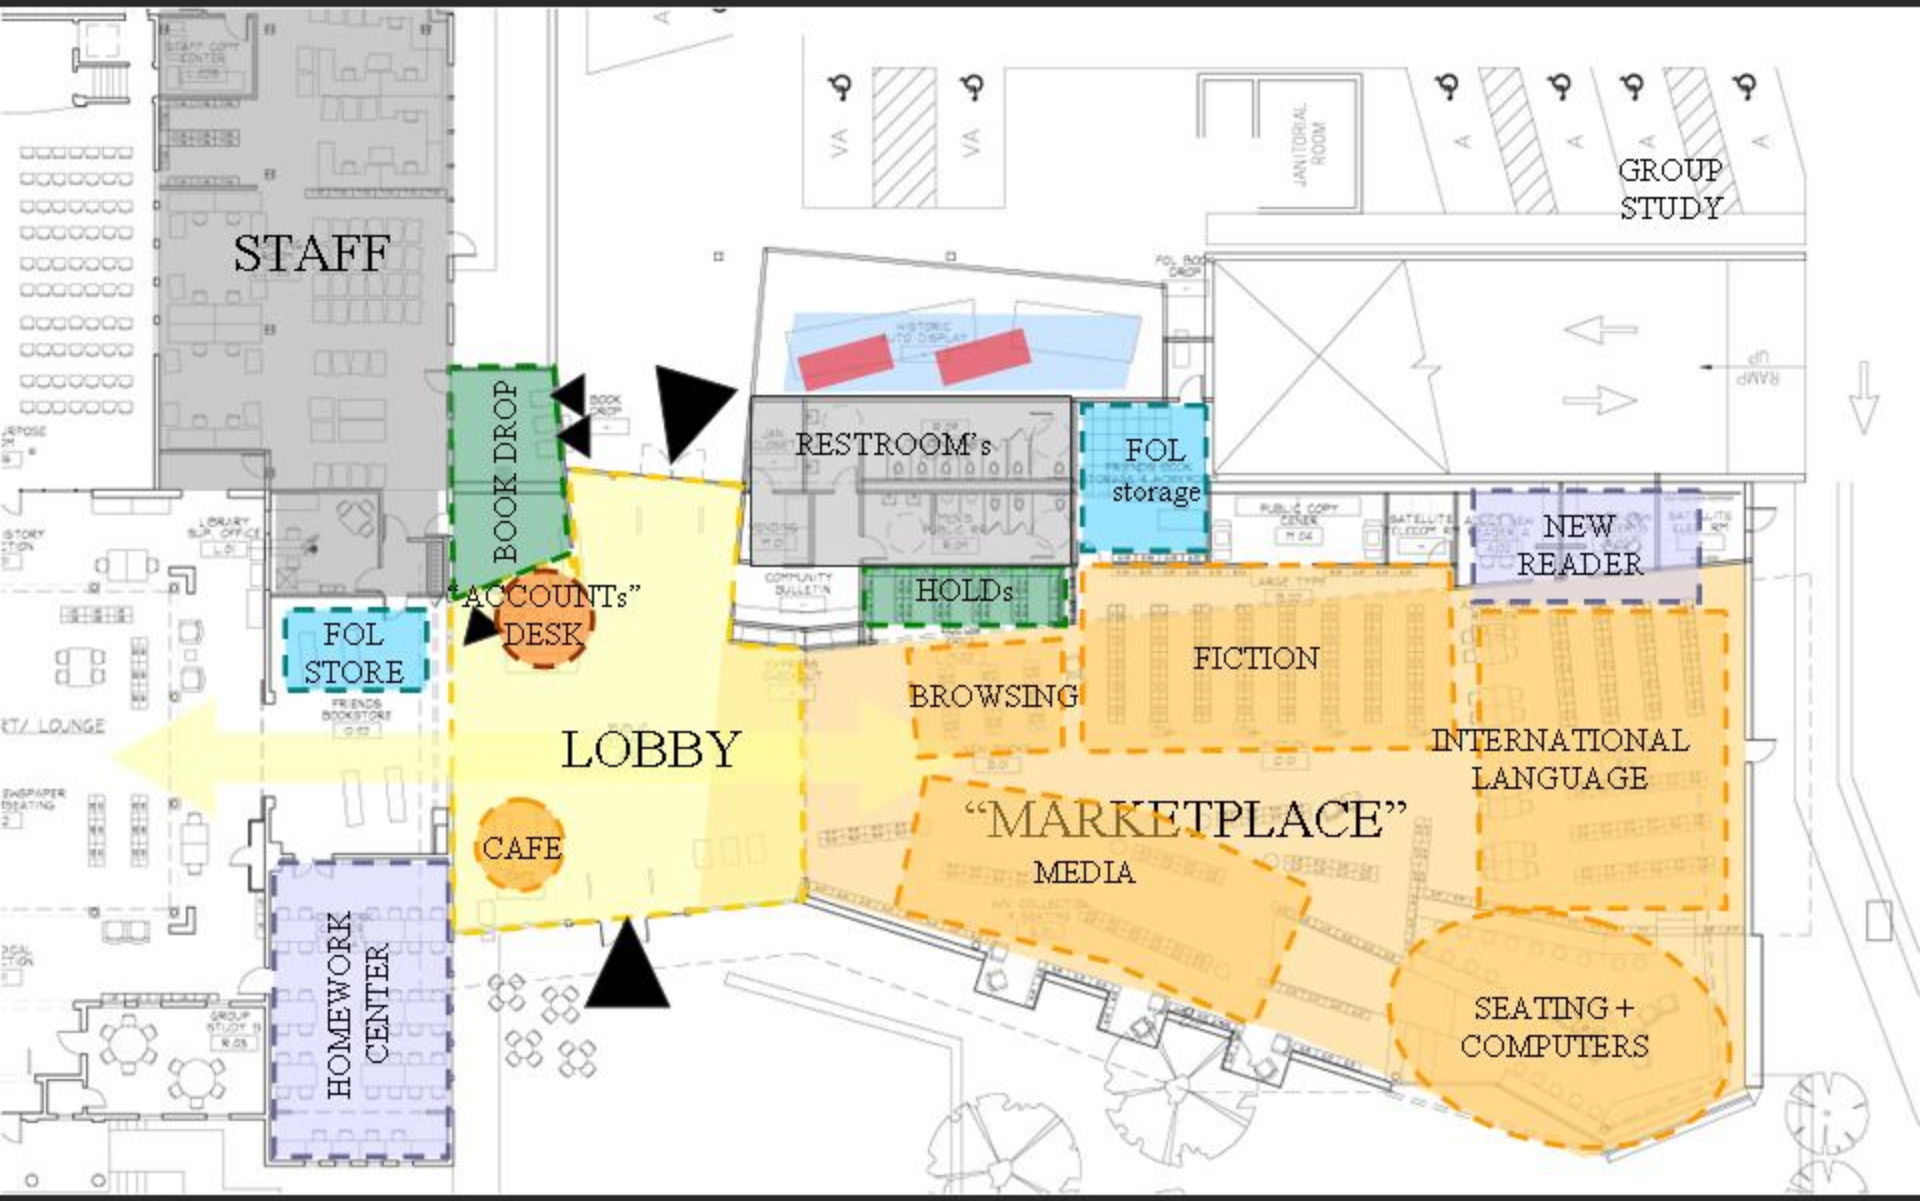

SCHEMATIC DESIGN FIRST FLOOR PLAN - *"marketplace"*

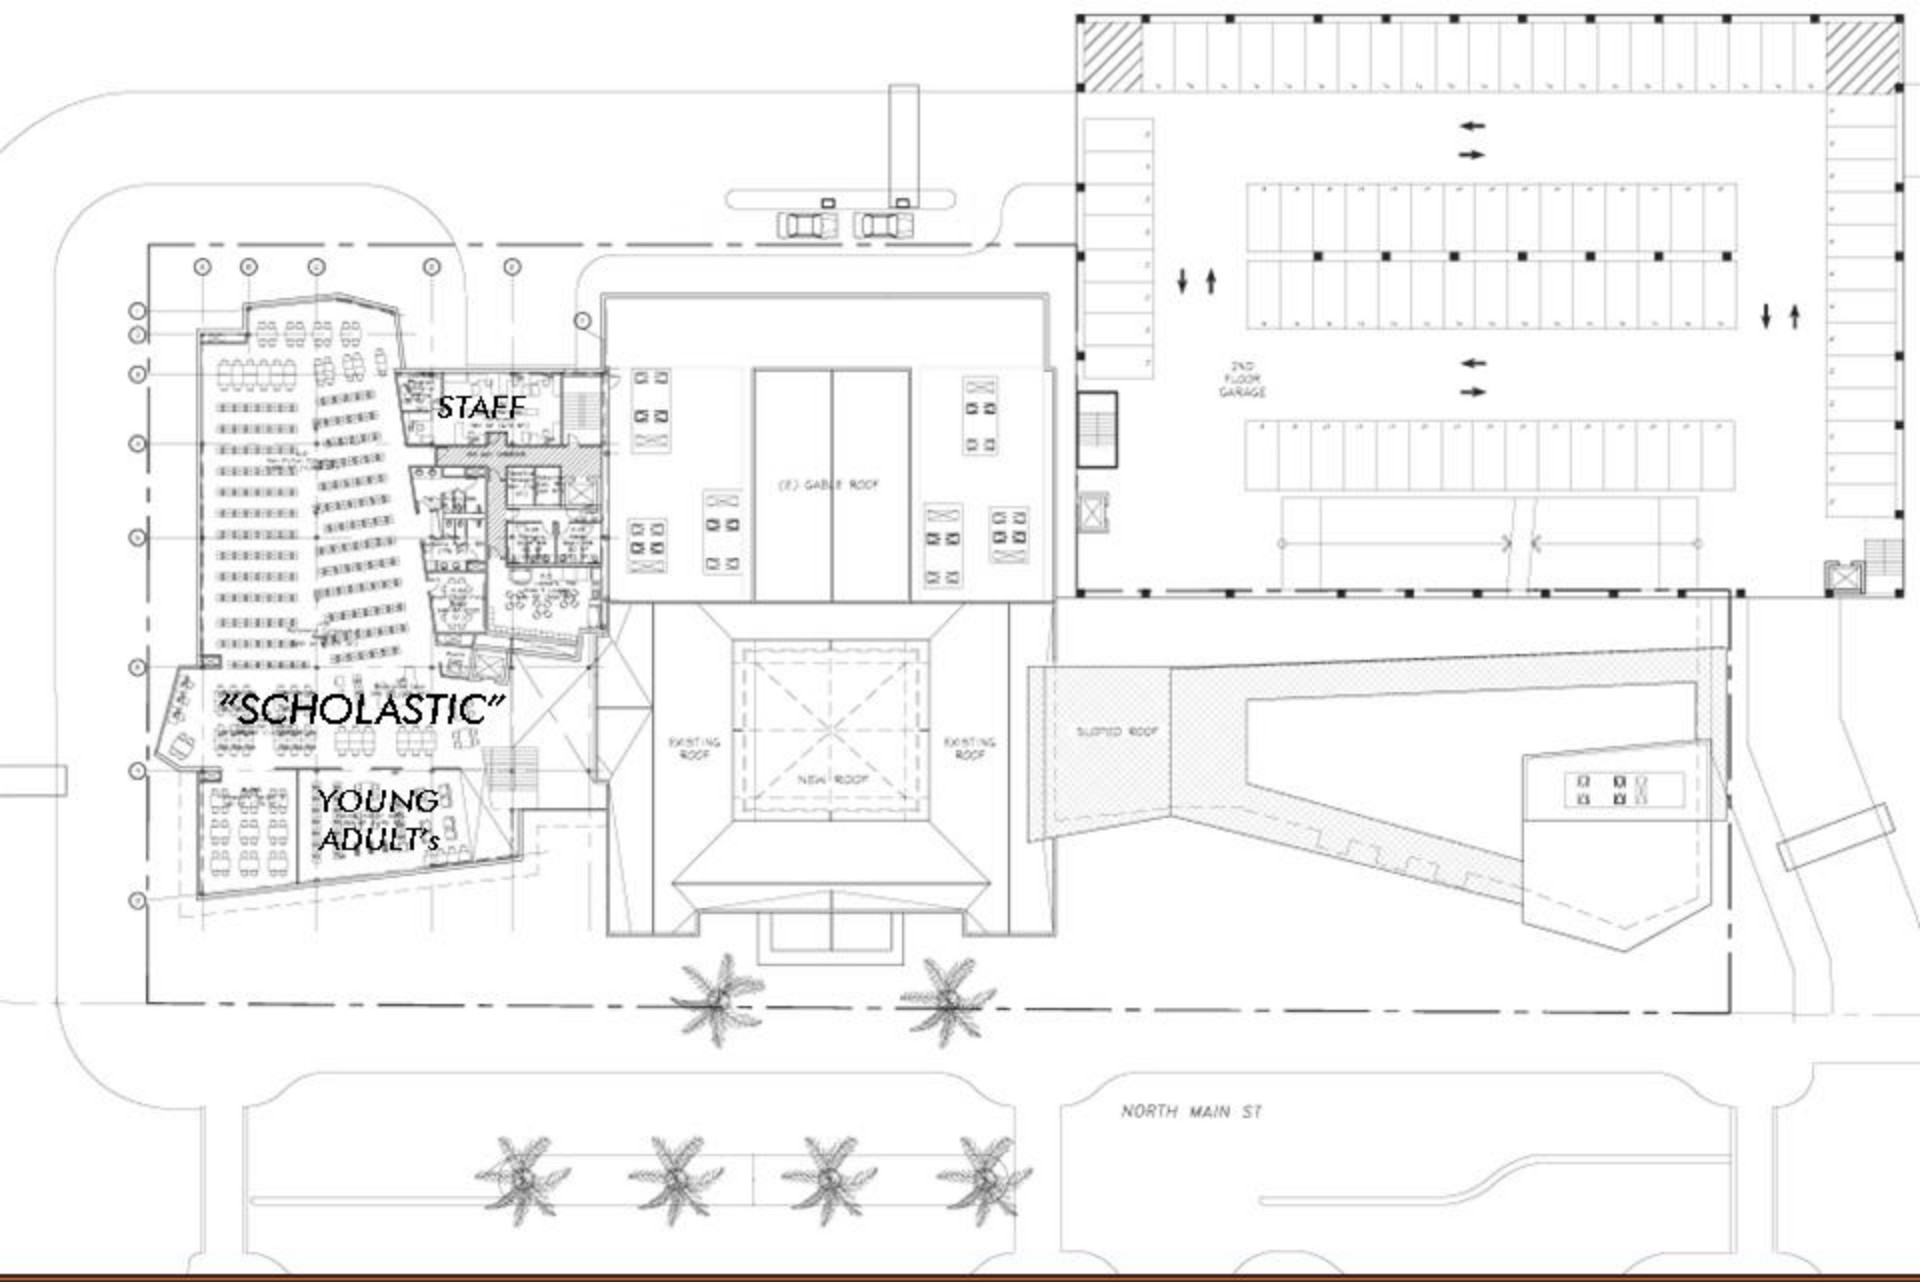

SCHEMATIC DESIGN SECOND FLOOR PLAN

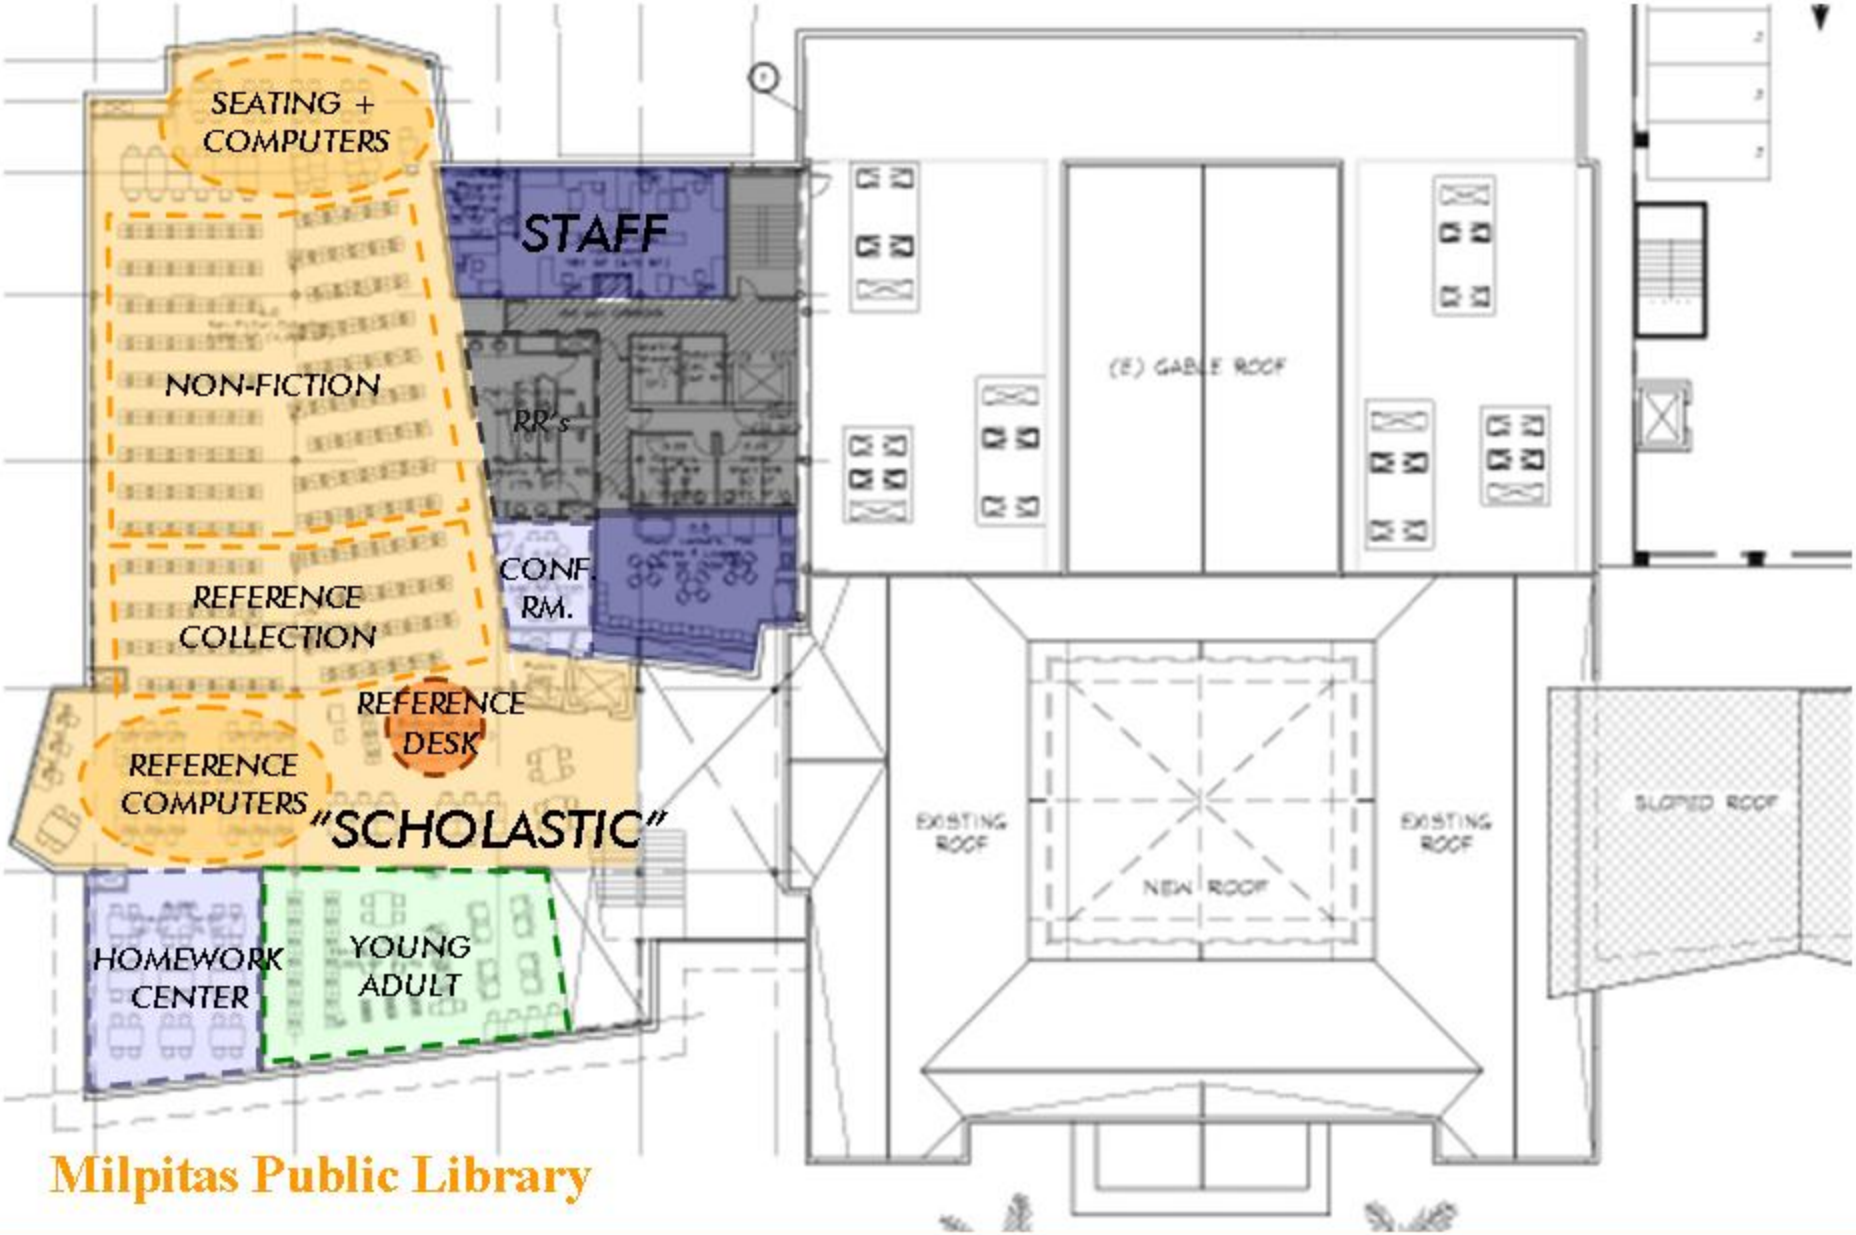

Milpitas Public Library

Dr. Martin Luther King, Jr. Reference Tower

Dr. Martin Luther King, Jr. Scholastic Center