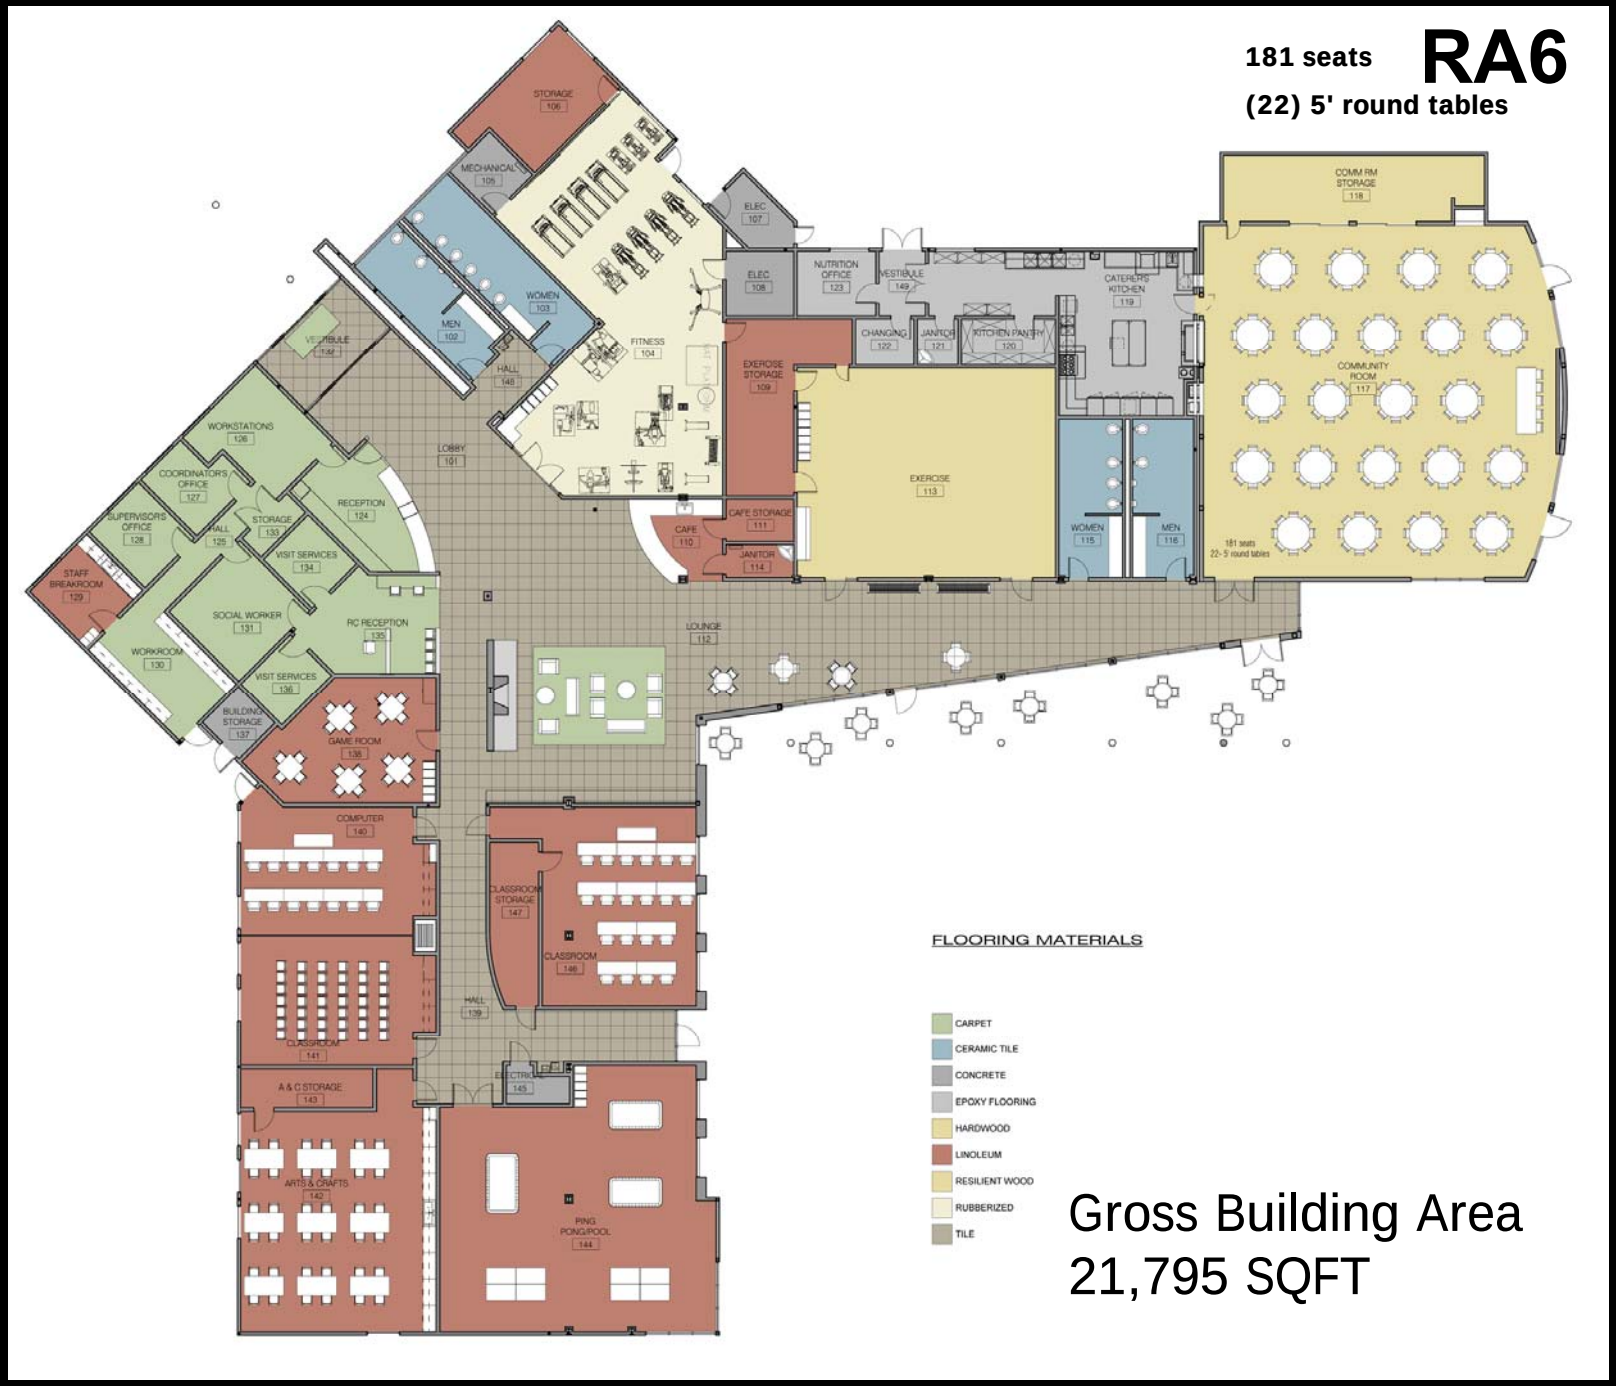
181 seats
RA6
(22) 5' round tables
STORAGE 106
MECHANICAL 105
WOMEN 103
MEN 102
FITNESS 104
HALL 146
ELEC 107
ELEC 108
NUTRITION OFFICE 123
VESTIBULE 149
CATERERS KITCHEN 119
CHANGING 122
JANITOR 121
KITCHEN PANTRY 120
COMM RM STORAGE 118
COMMUNITY ROOM 117
EXERCISE STORAGE 109
EXERCISE 113
WOMEN 115
MEN 116
181 seats 22- 5' round tables
CAFE STORAGE 111
CAFE 110
JANITOR 114
LOUNGE 112
LOBBY 101
VESTIBULE 134
WORKSTATIONS 126
COORDINATOR'S OFFICE 127
SUPERVISOR'S OFFICE 128
STAFF BREAKROOM 129
HALL 125
STORAGE 133
RECEPTION 124
VISIT SERVICES 134
SOCIAL WORKER 131
WORKROOM 130
RC RECEPTION 135
VISIT SERVICES 136
BUILDING STORAGE 137
GAME ROOM 138
COMPUTER 140
CLASSROOM STORAGE 147
CLASSROOM 146
HALL 139
CLASSROOM 141
ELECTRICAL 145
A & C STORAGE 143
ARTS & CRAFTS 142
PING PONG/POOL 144
FLOORING MATERIALS
CARPET
CERAMIC TILE
CONCRETE
EPOXY FLOORING
HARDWOOD
LINOLEUM
RESILIENT WOOD
RUBBERIZED
TILE
Gross Building Area
21,795 SQFT