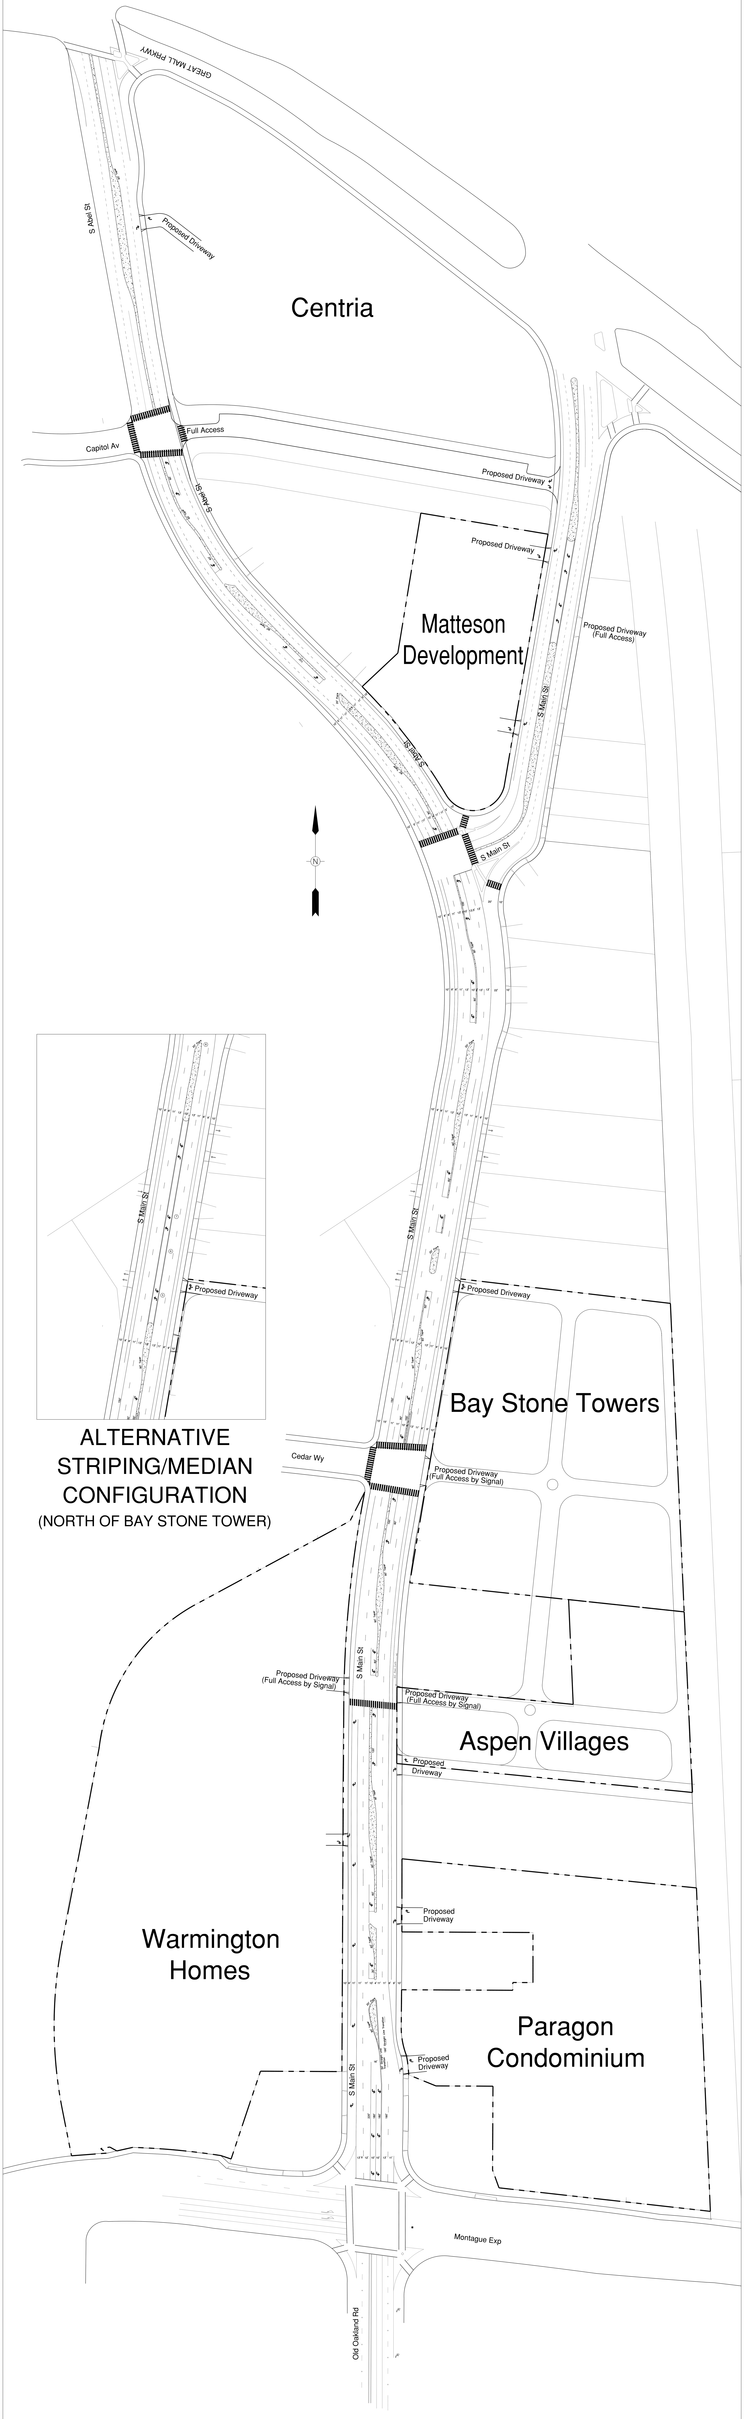
GREAT MALL PRKWY
S Abel St
Proposed Driveway
Centria
Capitol Av
Full Access
Proposed Driveway
Proposed Driveway
Matteson Development
Proposed Driveway (Full Access)
S Main St
S Main St
S Main St
Proposed Driveway
Bay Stone Towers
Cedar Wy
Proposed Driveway (Full Access by Signal)
Proposed Driveway (Full Access by Signal)
Proposed Driveway (Full Access by Signal)
Aspen Villages
Proposed Driveway
Proposed Driveway
Warmington Homes
Paragon Condominium
Proposed Driveway
Montague Exp
Old Oakland Rd
ALTERNATIVE STRIPING/MEDIAN CONFIGURATION
(NORTH OF BAY STONE TOWER)