RECORD OF SURVEY

BEING THE LANDS BOUNDED BY
NORTH MAIN STREET, UNION PACIFIC RAILROAD
AND CARLO STREET

LYING WITHIN THE CITY OF MILPITAS

SANTA CLARA COUNTY, CALIFORNIA
SCALE: 1" = 40' SURVEYED OCTOBER, 2003

CONSISTING OF 3 SHEETS
SHEET 2 OF 3

LEGEND

- △ INDICATES SET PK NAIL & SHINER IN AC UNLESS OTHERWISE NOTED
- ● INDICATES FD. MONUMENT AS NOTED
- INDICATES THE BOUNDARY OF LAND INCLUDED WITHIN THIS SURVEY
- INDICATES CONTROL TIE LINE
- Ⓐ INDICATES REFERENCE DATA AS NOTED
- ( ) INDICATES RECORD DATA
- U.O. UNKNOWN ORIGIN
- N.R. NO RECORD OF FOUND MONUMENT
- (T) TOTAL

LINE TABLE

NO.	DIRECTION	LENGTH
L1	N 78°07'17" E	27.28
L2	N 75°28'11" E	27.34
L3	N 75°28'11" E	27.34

RECORD LINE TABLE

NO.	DIRECTION	LENGTH	RECORD
RL1	(N 78°06'49" E)	(27.24)	(B)
	(N 78°06'49" E)	(27.52)	(R)(S)
RL2	EASTERLY	(28 ±)	(Q)(Q)
	(S 75°30'05" W)	(27.56)	(Q)(R)
	(N 75°28'32" E)	(27.30)	(B)
RL3	(N 75°28'42" E)	(27.30)	(B)
RL4	(N 10°33'05" W)	(18.89)	(B)
	(N 10°36'10" W)	(18.89)	(R)
RL5	(S 10°33'25" E)	(17.63)	(R)(S)
	(N 10°33'05" W)	(17.63)	(B)

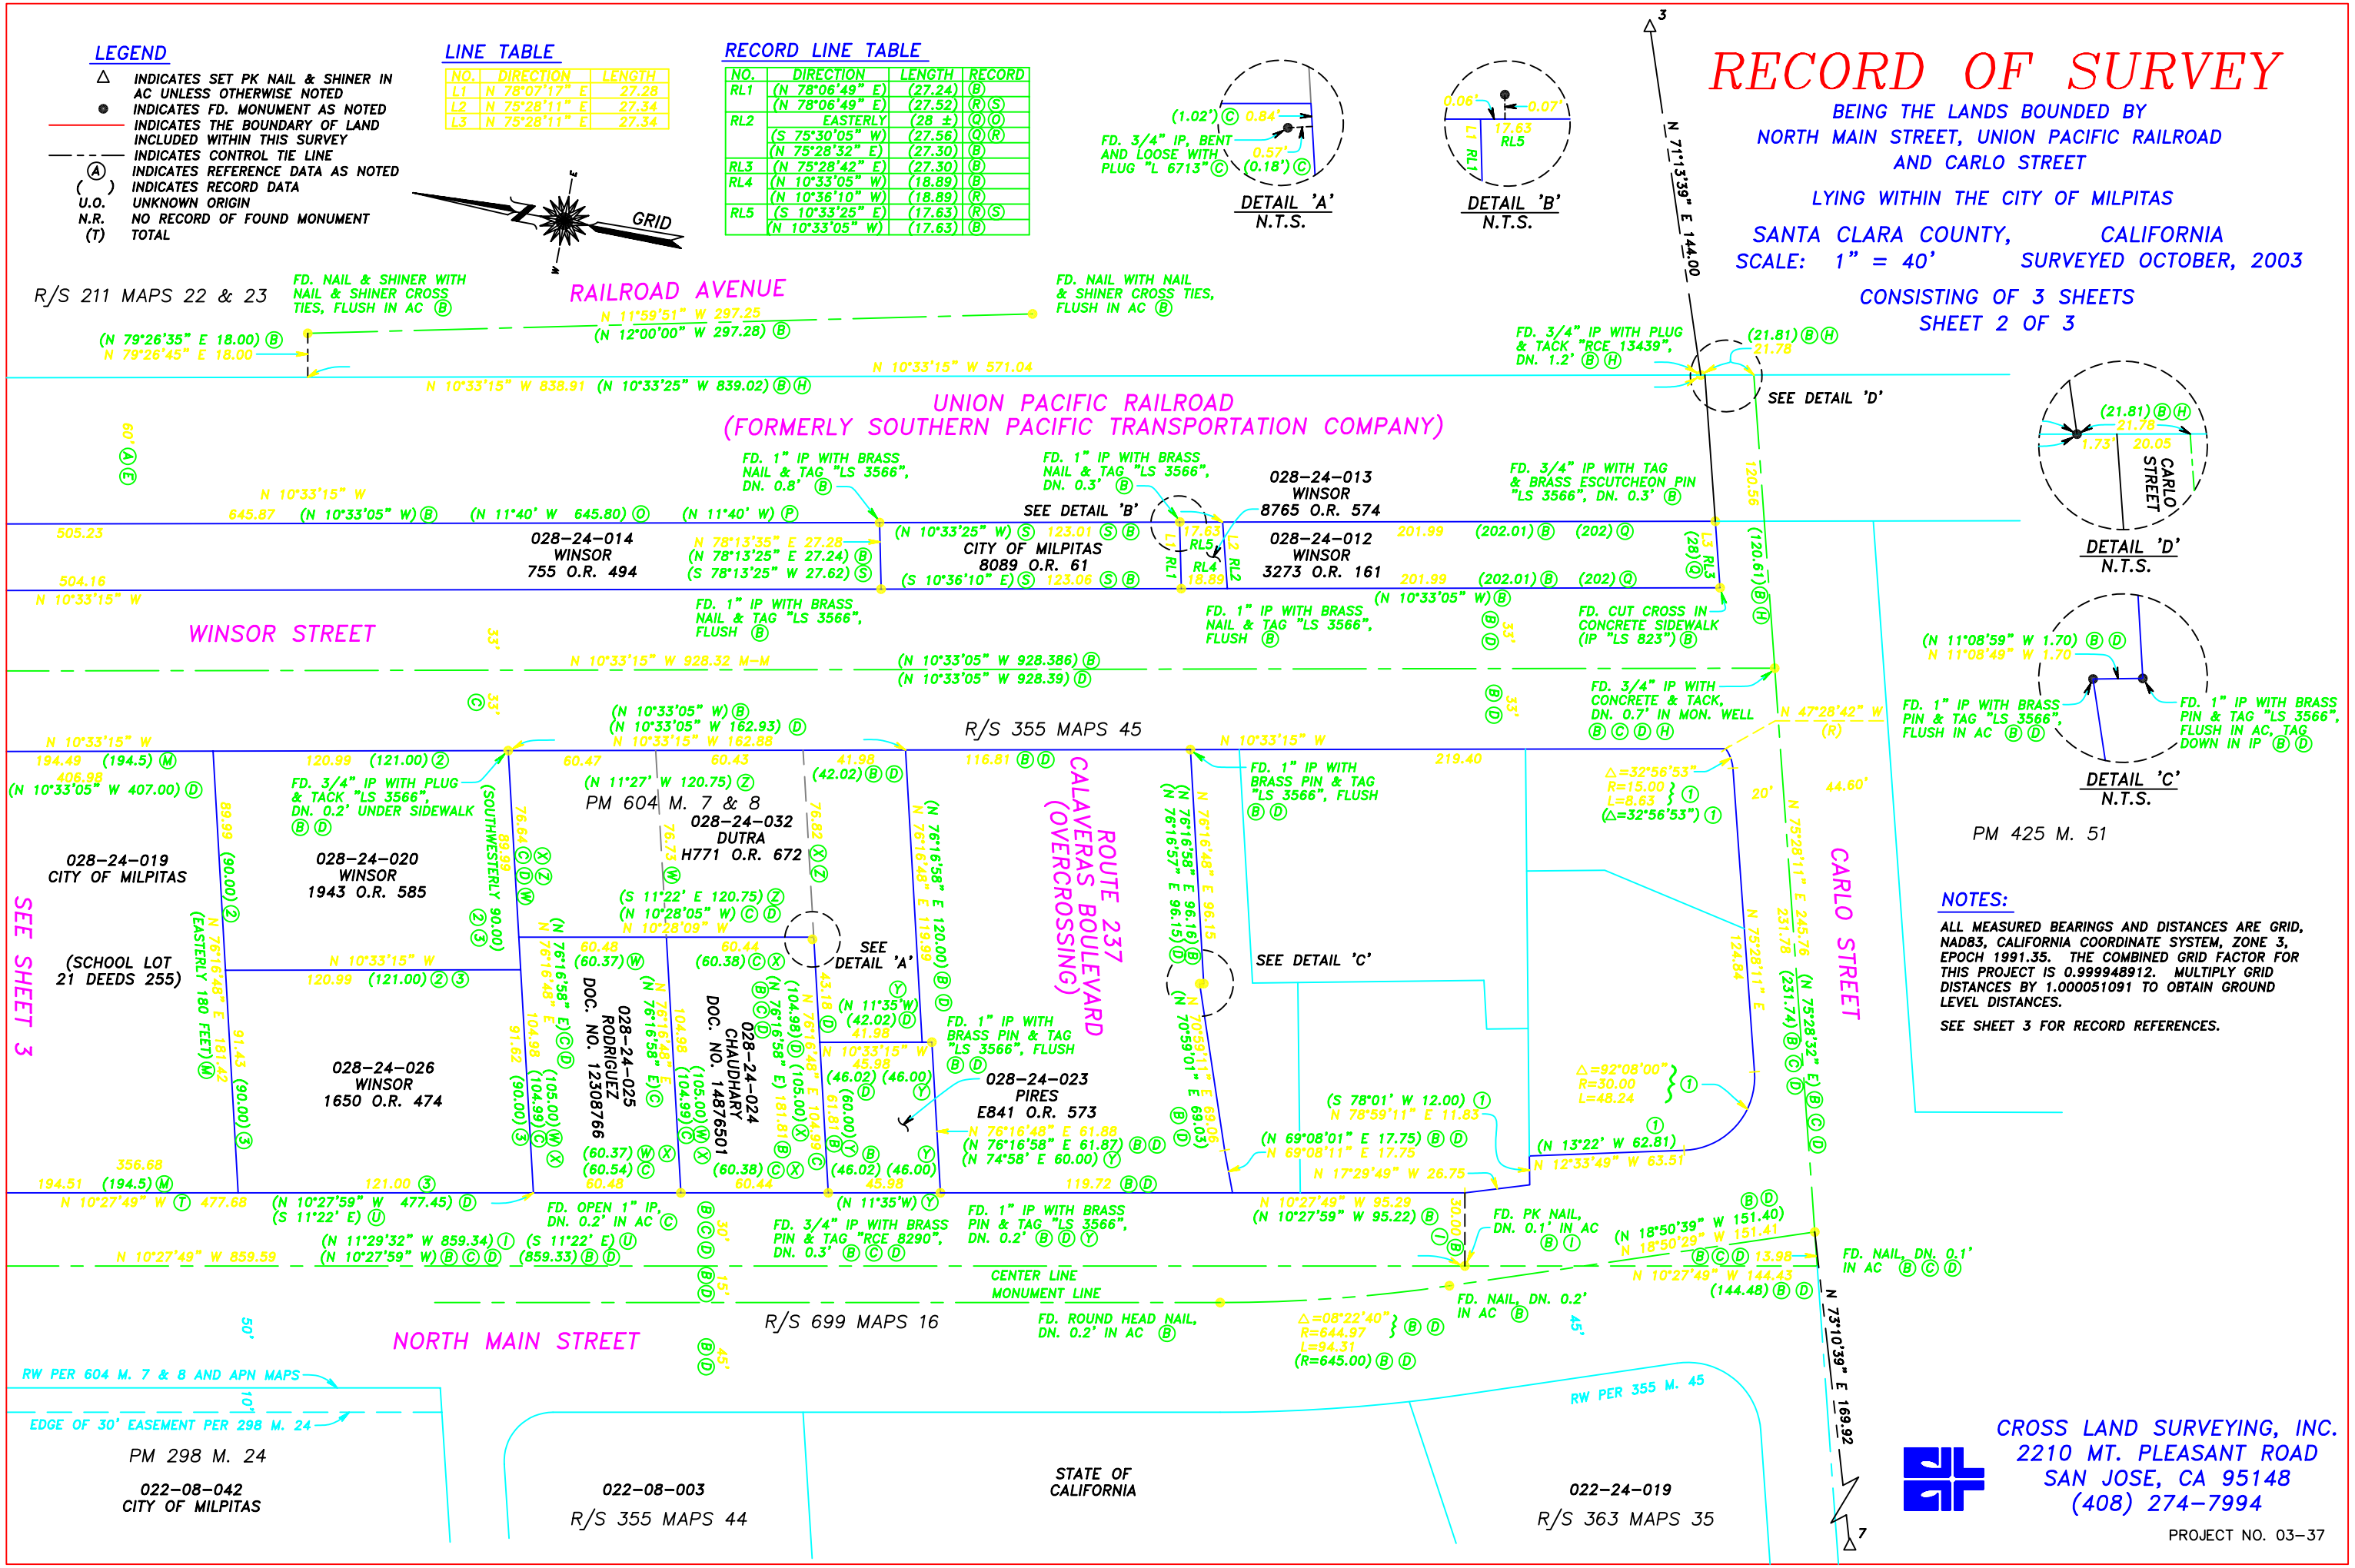

NOTES:

ALL MEASURED BEARINGS AND DISTANCES ARE GRID, NAD83, CALIFORNIA COORDINATE SYSTEM, ZONE 3, EPOCH 1991.35. THE COMBINED GRID FACTOR FOR THIS PROJECT IS 0.999948912. MULTIPLY GRID DISTANCES BY 1.000051091 TO OBTAIN GROUND LEVEL DISTANCES.

SEE SHEET 3 FOR RECORD REFERENCES.

CROSS LAND SURVEYING, INC.
2210 MT. PLEASANT ROAD
SAN JOSE, CA 95148
(408) 274-7994

PROJECT NO. 03-37