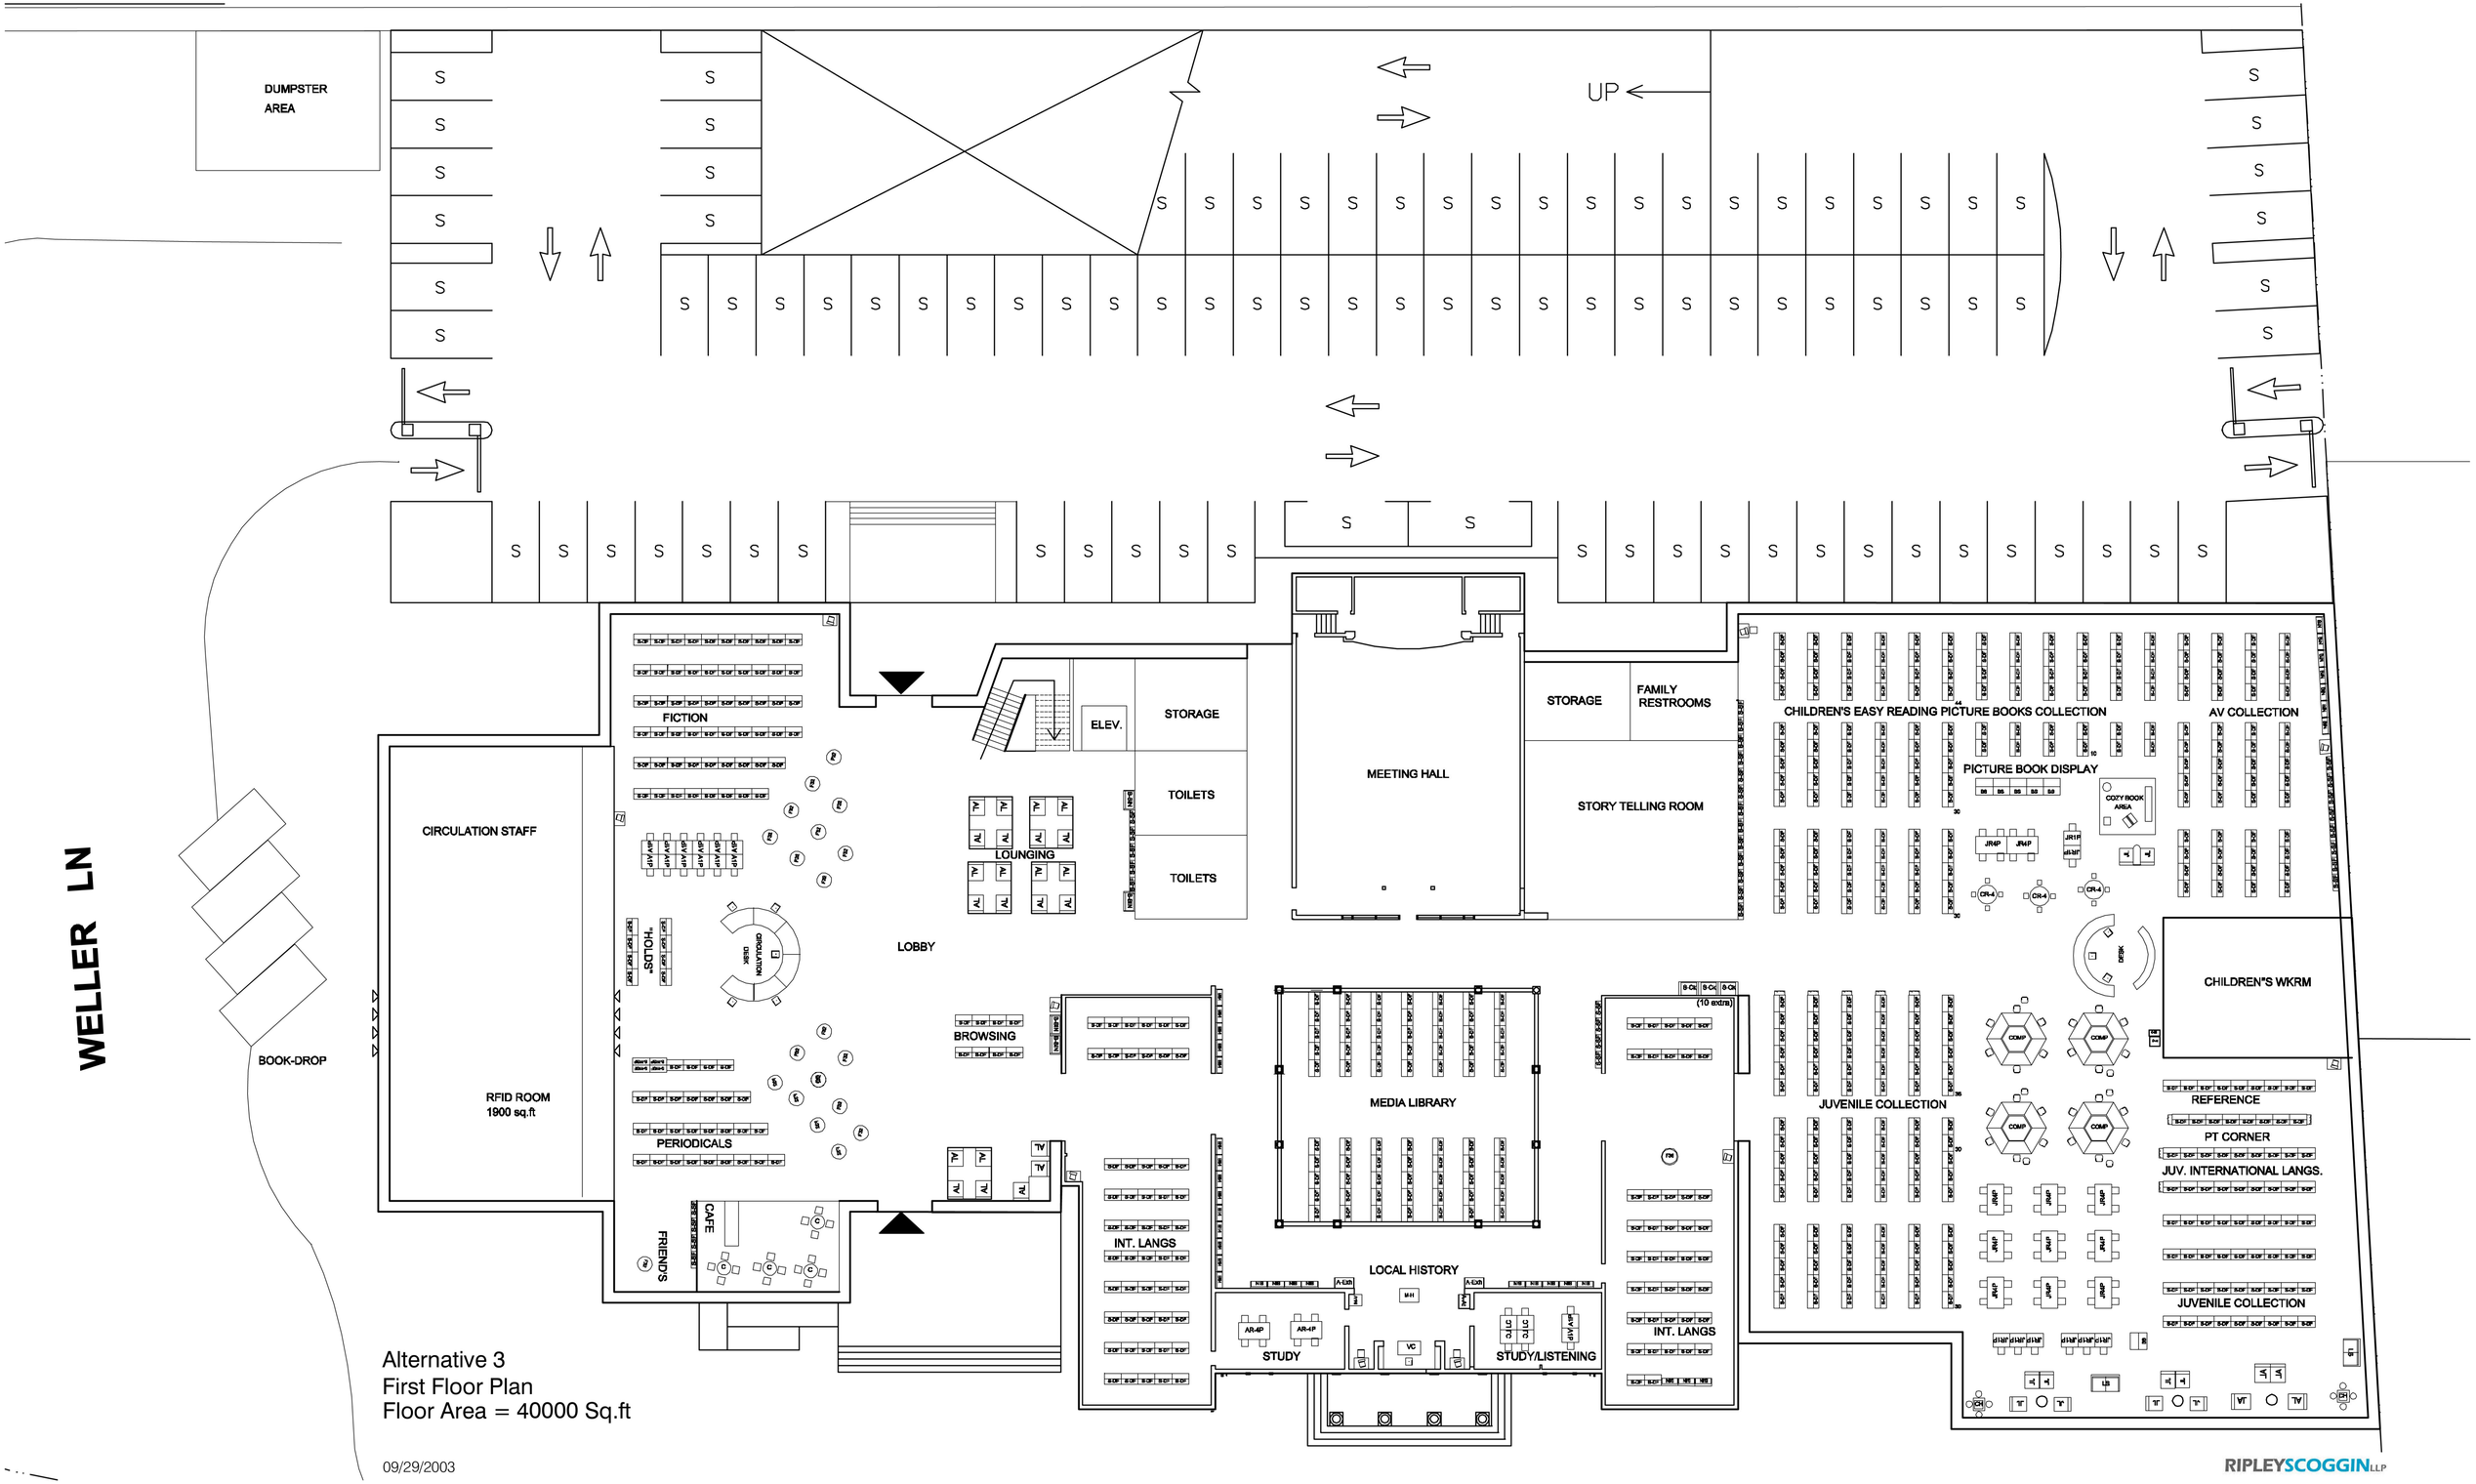

Alternative 3
First Floor Plan
Floor Area = 40000 Sq.ft

09/29/2003

RIPLEYSCOGGINLLP