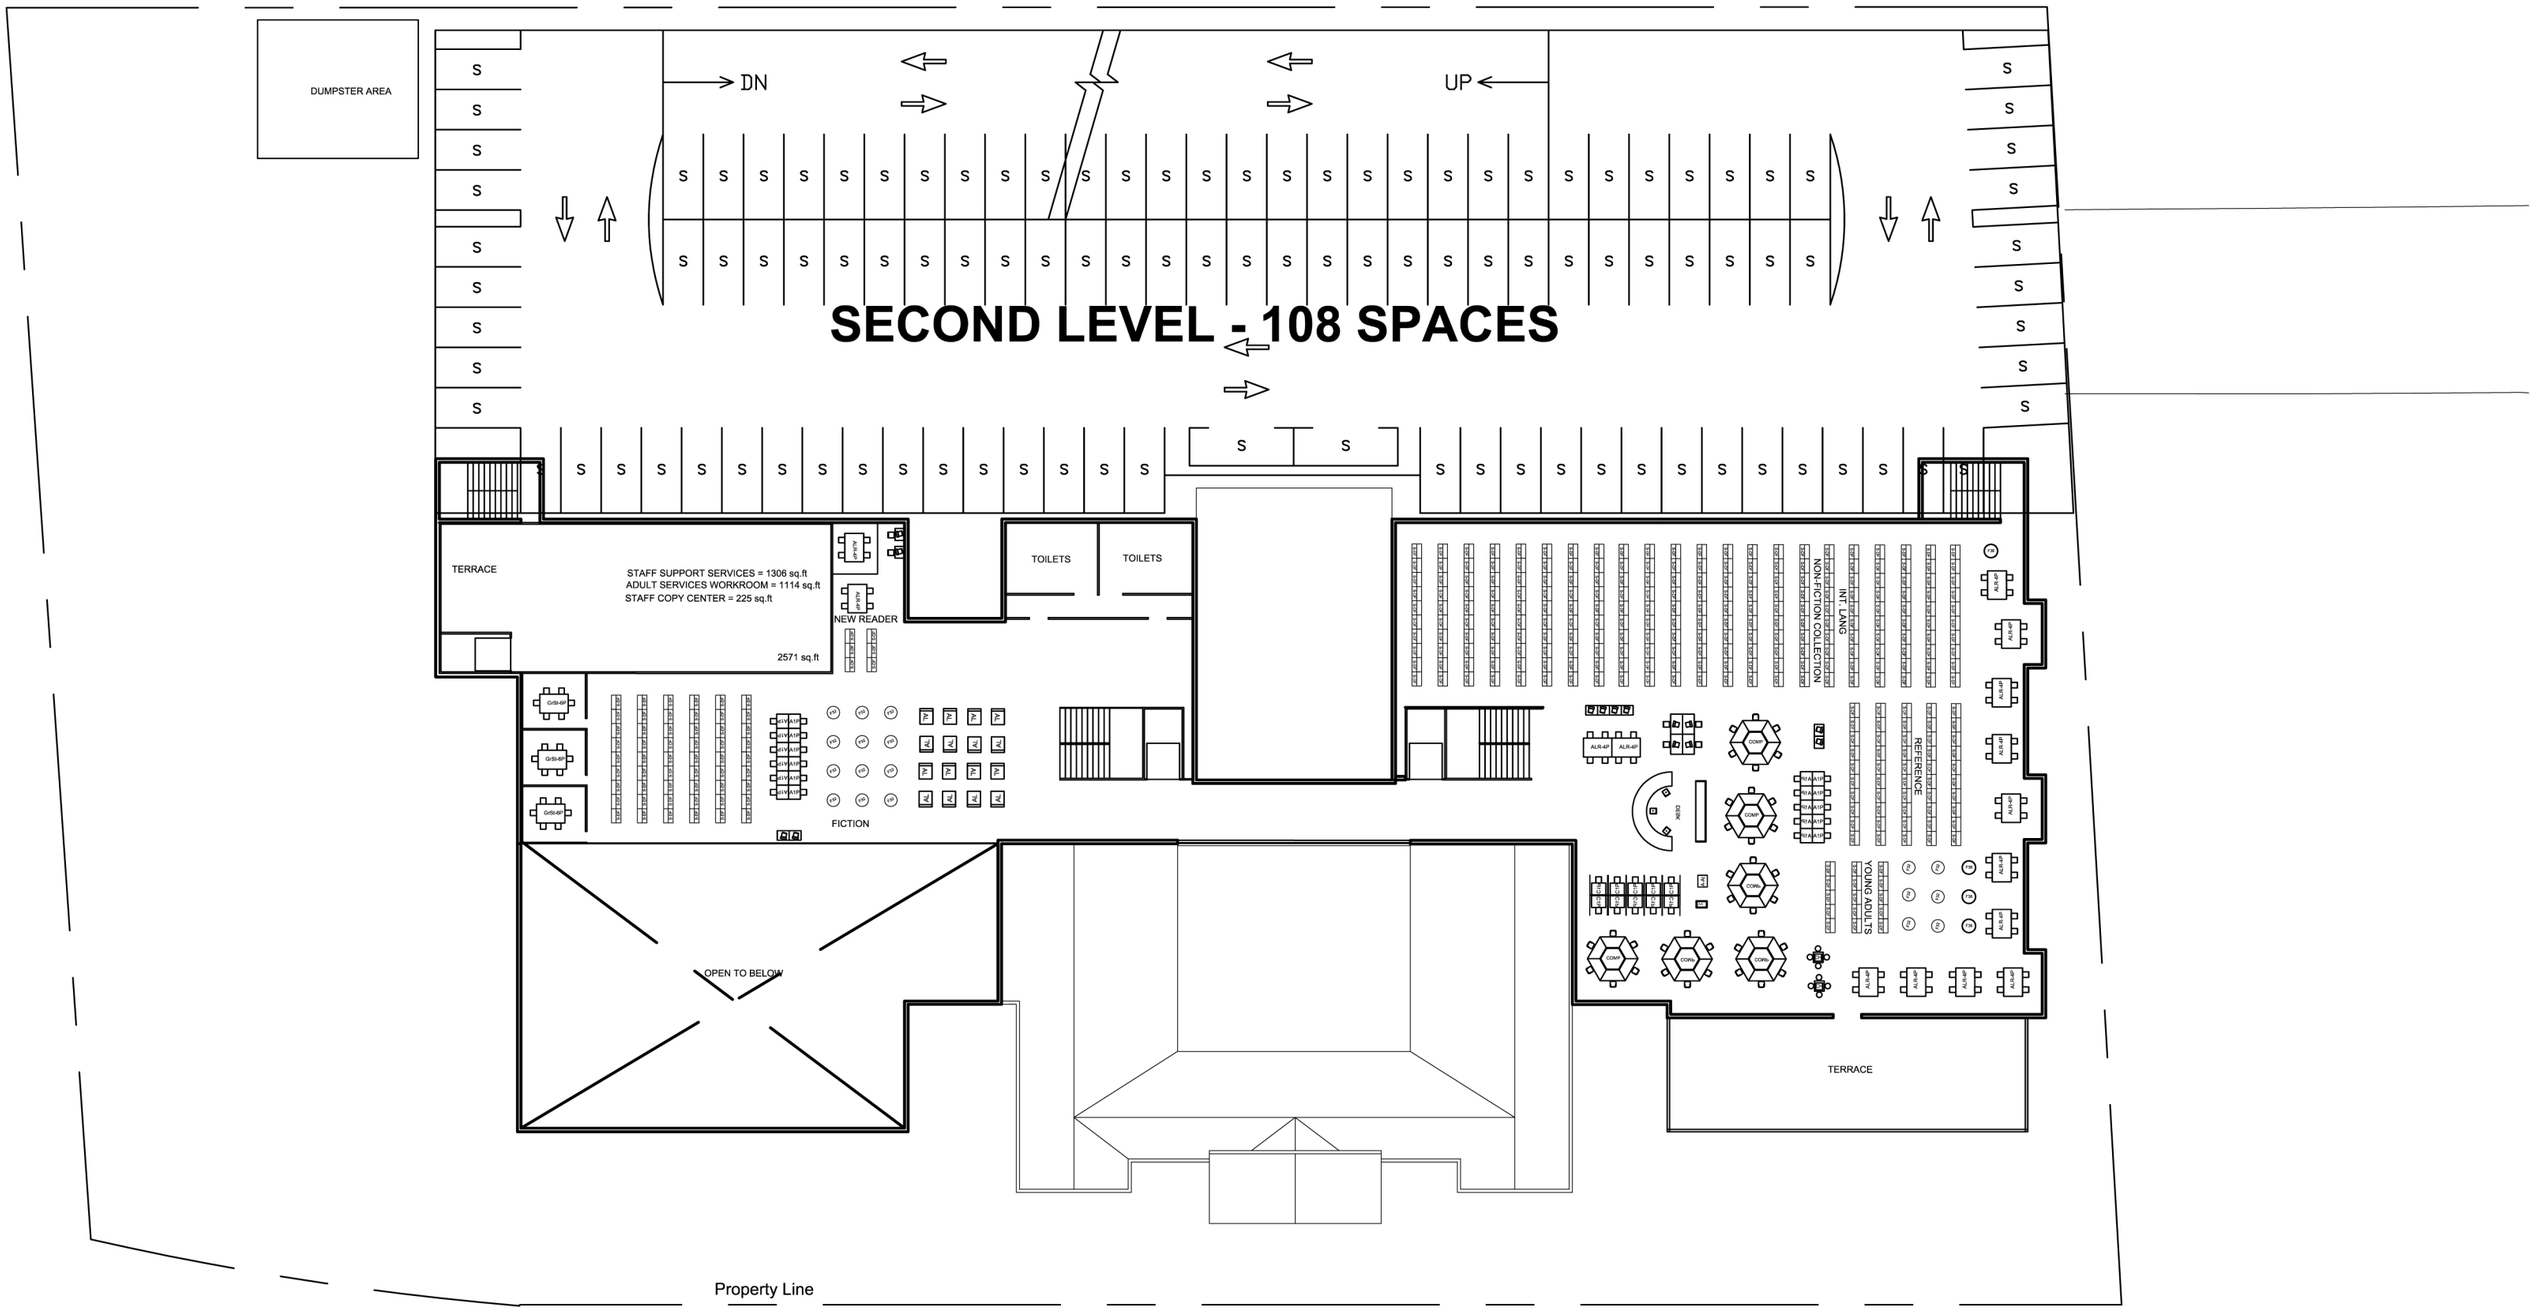

Alternative 4

Second Floor FEE Plan

10/08/2003

RIPLEYSCOGGINLLP