MONTAGUE BIKE DETOUR

MONTAGUE EXPY CONSTRUCTION

BICYCLE DETOUR (WB)

TEMPORARY BIKE/PED PATH (EB)

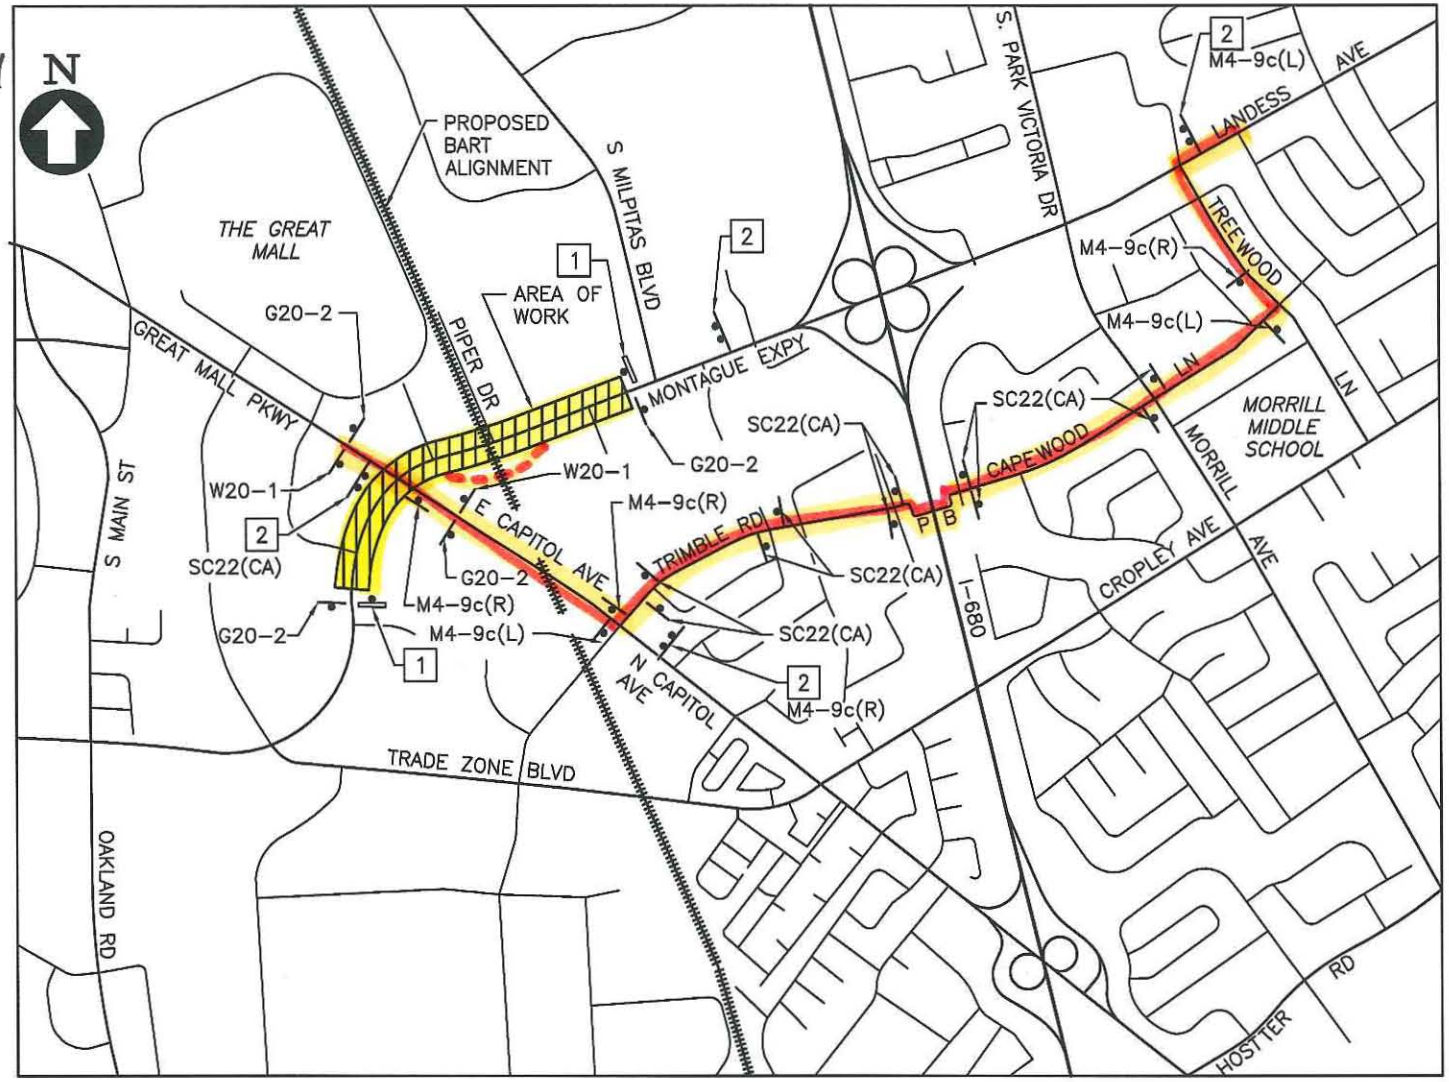

CONSTRUCTION AREA SIGNS PLAN
(ALL STAGES)

OS 2-12-13