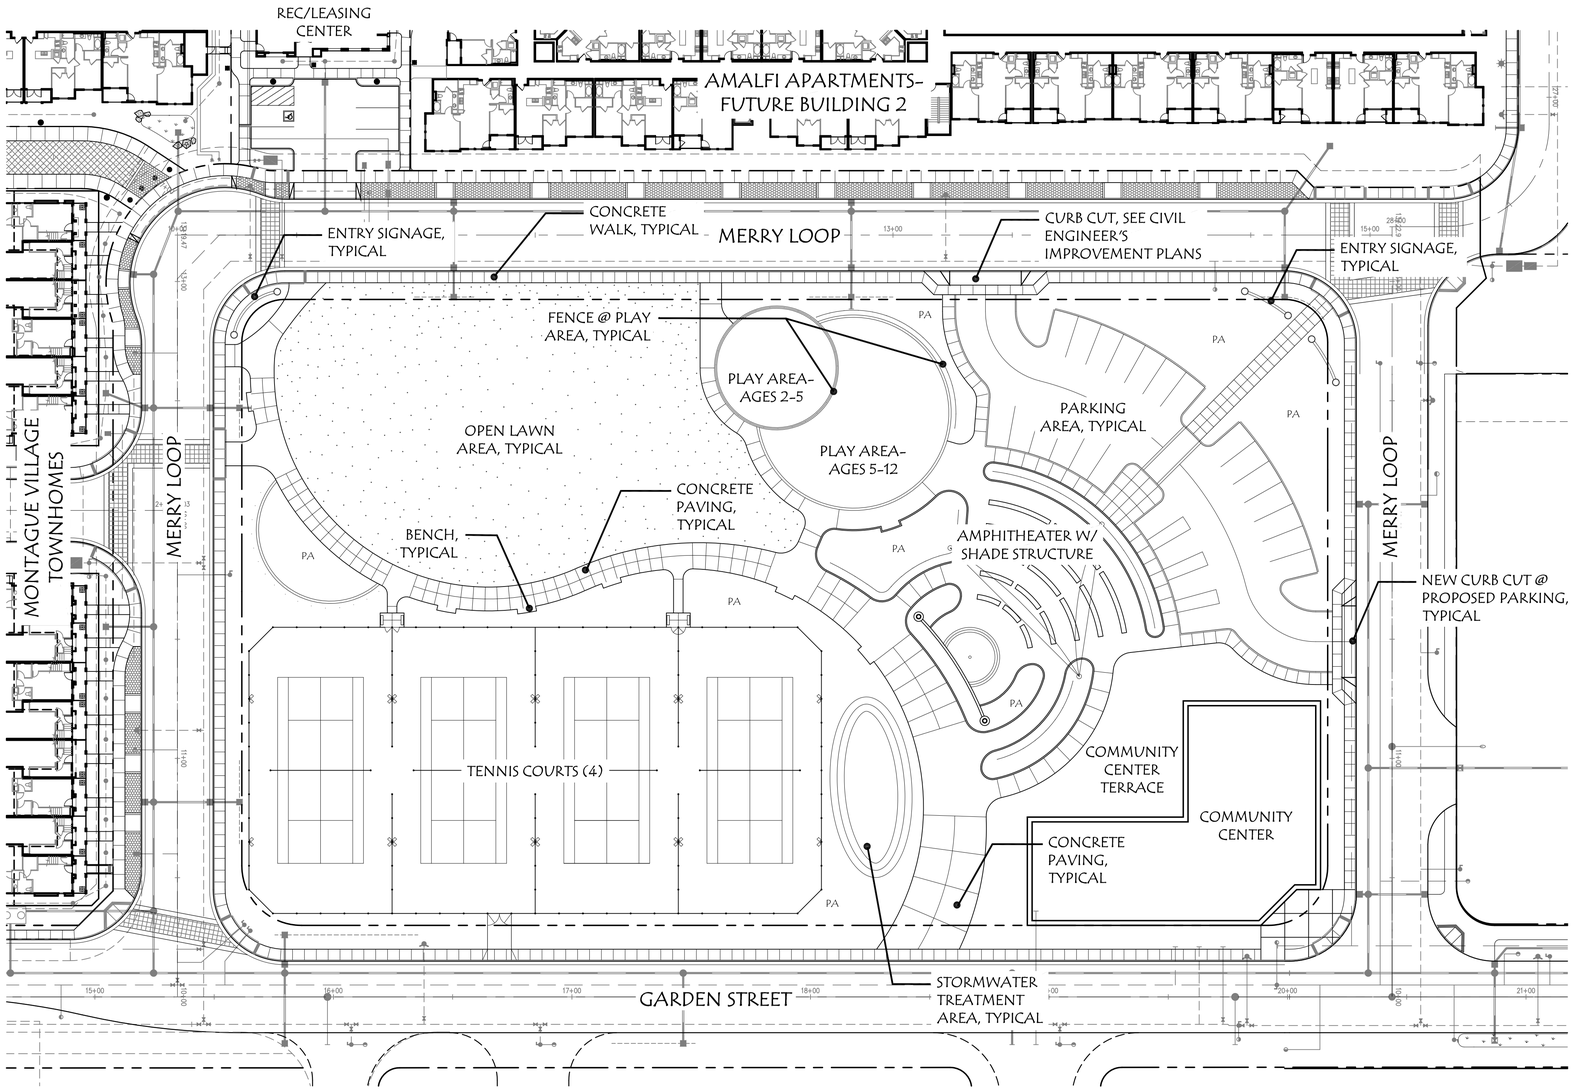

ILLUSTRATIVE SITE PLAN

SCALE: 1"=30'

ILLUSTRATIVE SITE PLAN

MONTAGUE VILLAGE PARK

PIPER/MONTAGUE SUBDISTRICT

CITY OF MILPITAS SANTA CLARA COUNTY CALIFORNIA

SCALE: 1" = 30'

0 15 30 60 90

DATE: October 2, 2013

RANDALL PLANNING & DESIGN, INC.
Landscape Architecture * Golf Facilities
Site and Environmental Planning
1475 N. Broadway Suite 290 Walnut Creek, California 94596
Office: (925) 934-8002 Facsimile: (925) 934-8053

SHEET NUMBER

L-1