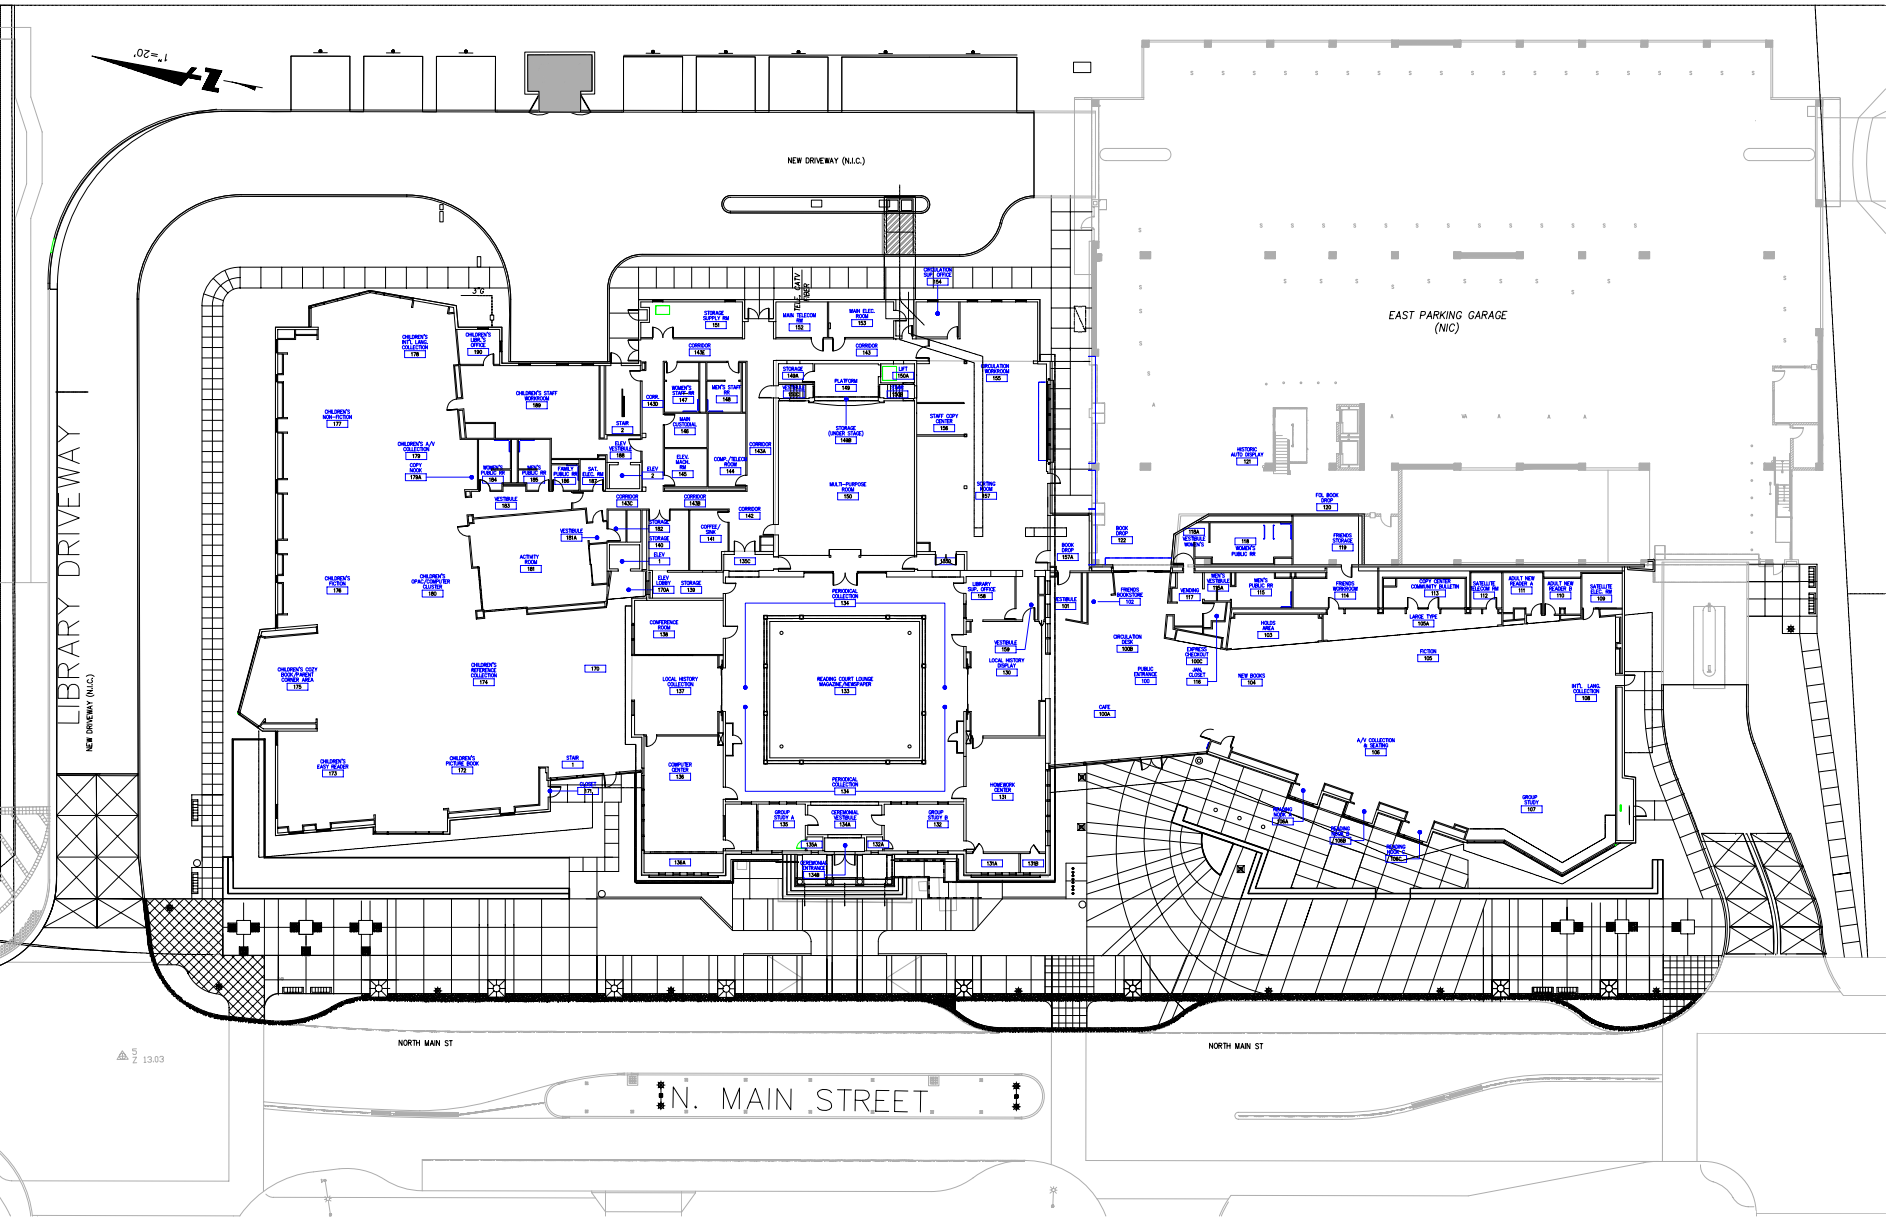
1"=20'
NEW DRIVEWAY (N.I.C.)
EAST PARKING GARAGE
(NIC)
LIBRARY DRIVEWAY
NEW DRIVEWAY (N.I.C.)
NORTH MAIN ST
NORTH MAIN ST
N. MAIN STREET
CHILDREN'S NON-FICTION 177
CHILDREN'S A/V COLLECTION 179
COPY BOOK 179A
CHILDREN'S FICTION 176
CHILDREN'S COPY BOOK & MOST CURRENT DATA 175
CHILDREN'S EXIT PORCH 172
CHILDREN'S PICTURE BOOK 173
CHILDREN'S OPAC/COMPUTER CLUSTER 180
CHILDREN'S PERIODICAL CLUSTER 174
CHILDREN'S INTL. LANG. COLLECTION 178
CHILDREN'S SUPV. OFFICE 190
CHILDREN'S START WORKROOM 189
ACTIVITY ROOM 188
VESTIBULE 181A
VESTIBULE 183
STAIR 2
ELEV. VESTIBULE 186
ELEV. 2
CORR. 143G
STAIR 1
ELEV. 1
CORRIDOR 143H
CORRIDOR 143A
CORRIDOR 142
CORRIDOR 143
CORRIDOR 143C
CORRIDOR 143D
CORRIDOR 143E
CORRIDOR 143F
STORAGE 192
STORAGE 140
ELEV. LIBRARY 170A
STORAGE 139
COFFEE/ SNK 141
COMP./TELECOM ROOM 144
ELEV. MECH. 145
MAIN CUSTODIAL 146
WOMEN'S STAFF RM 147
MEN'S STAFF RM 148
STORAGE 186A
PLATFORM 149
LIFT 150A
STORAGE UNDER STAIRS 148B
MULTI-PURPOSE ROOM 150
STAFF COPY CENTER 156
SORTING ROOM 157
CIRCULATION WORKROOM 155
CIRCULATION SUP. OFFICE 154
MAIN ELEC. ROOM 153
MAIN TELECOM RM 152
STORAGE SUPPLY RM 151
TELL. ENTY. FIBERS
PERIODICAL COLLECTION 134
READING COURT LOUNGE MAGAZINE/NEWSPAPER 133
PERIODICAL COLLECTION 134
LIBRARY SUP. OFFICE 158
VESTIBULE 159
LOCAL HISTORY DISPLAY 160
HOMEWORK CENTER 131
CONFERENCE ROOM 138
LOCAL HISTORY COLLECTION 137
COMPUTER CENTER 136
GROUP STUDY A 135
CEREMONIAL VESTIBULE 134A
GROUP STUDY B 132
CEREMONIAL ENTRANCE 134B
136A
132A
131A
131B
STAIR 3
ELEV. 3
BOOK DROP 157A
BOOK DROP 122
VESTIBULE 121
FRIENDS BOOKSTORE 102
CIRCULATION DESK 100B
PUBLIC ENTRANCE 100
GATE 100A
CHECKOUT DESK 100C
INFO. DESK 118
NEW BOOKS 104
HISTORIC AUTO DISPLAY 120
VESTIBULE 118A
WOMEN'S PUBLIC RM 116
VENDING 117
MEN'S VESTIBULE 115A
MEN'S PUBLIC RM 115
HOLD'S AREA 103
FICTION 106
A/V COLLECTION & SEATING 106
GROUP STUDY 107
INTL. LANG. COLLECTION 108
FILM BOOK DROP 120
FRIENDS STORAGE 119
WOMEN'S PUBLIC RM
FRIENDS WORKROOM 114
COPY OFFICE COMMUNITY BULLETIN 113
LARGE TYPE 105A
SATELLITE TELECOM RM 112
ADULT NEW SEARCH A 111
ADULT NEW SEARCH B 110
SATELLITE ELEC. RM 109
READING DESK 106A
READING DESK 106B
READING DESK 106C